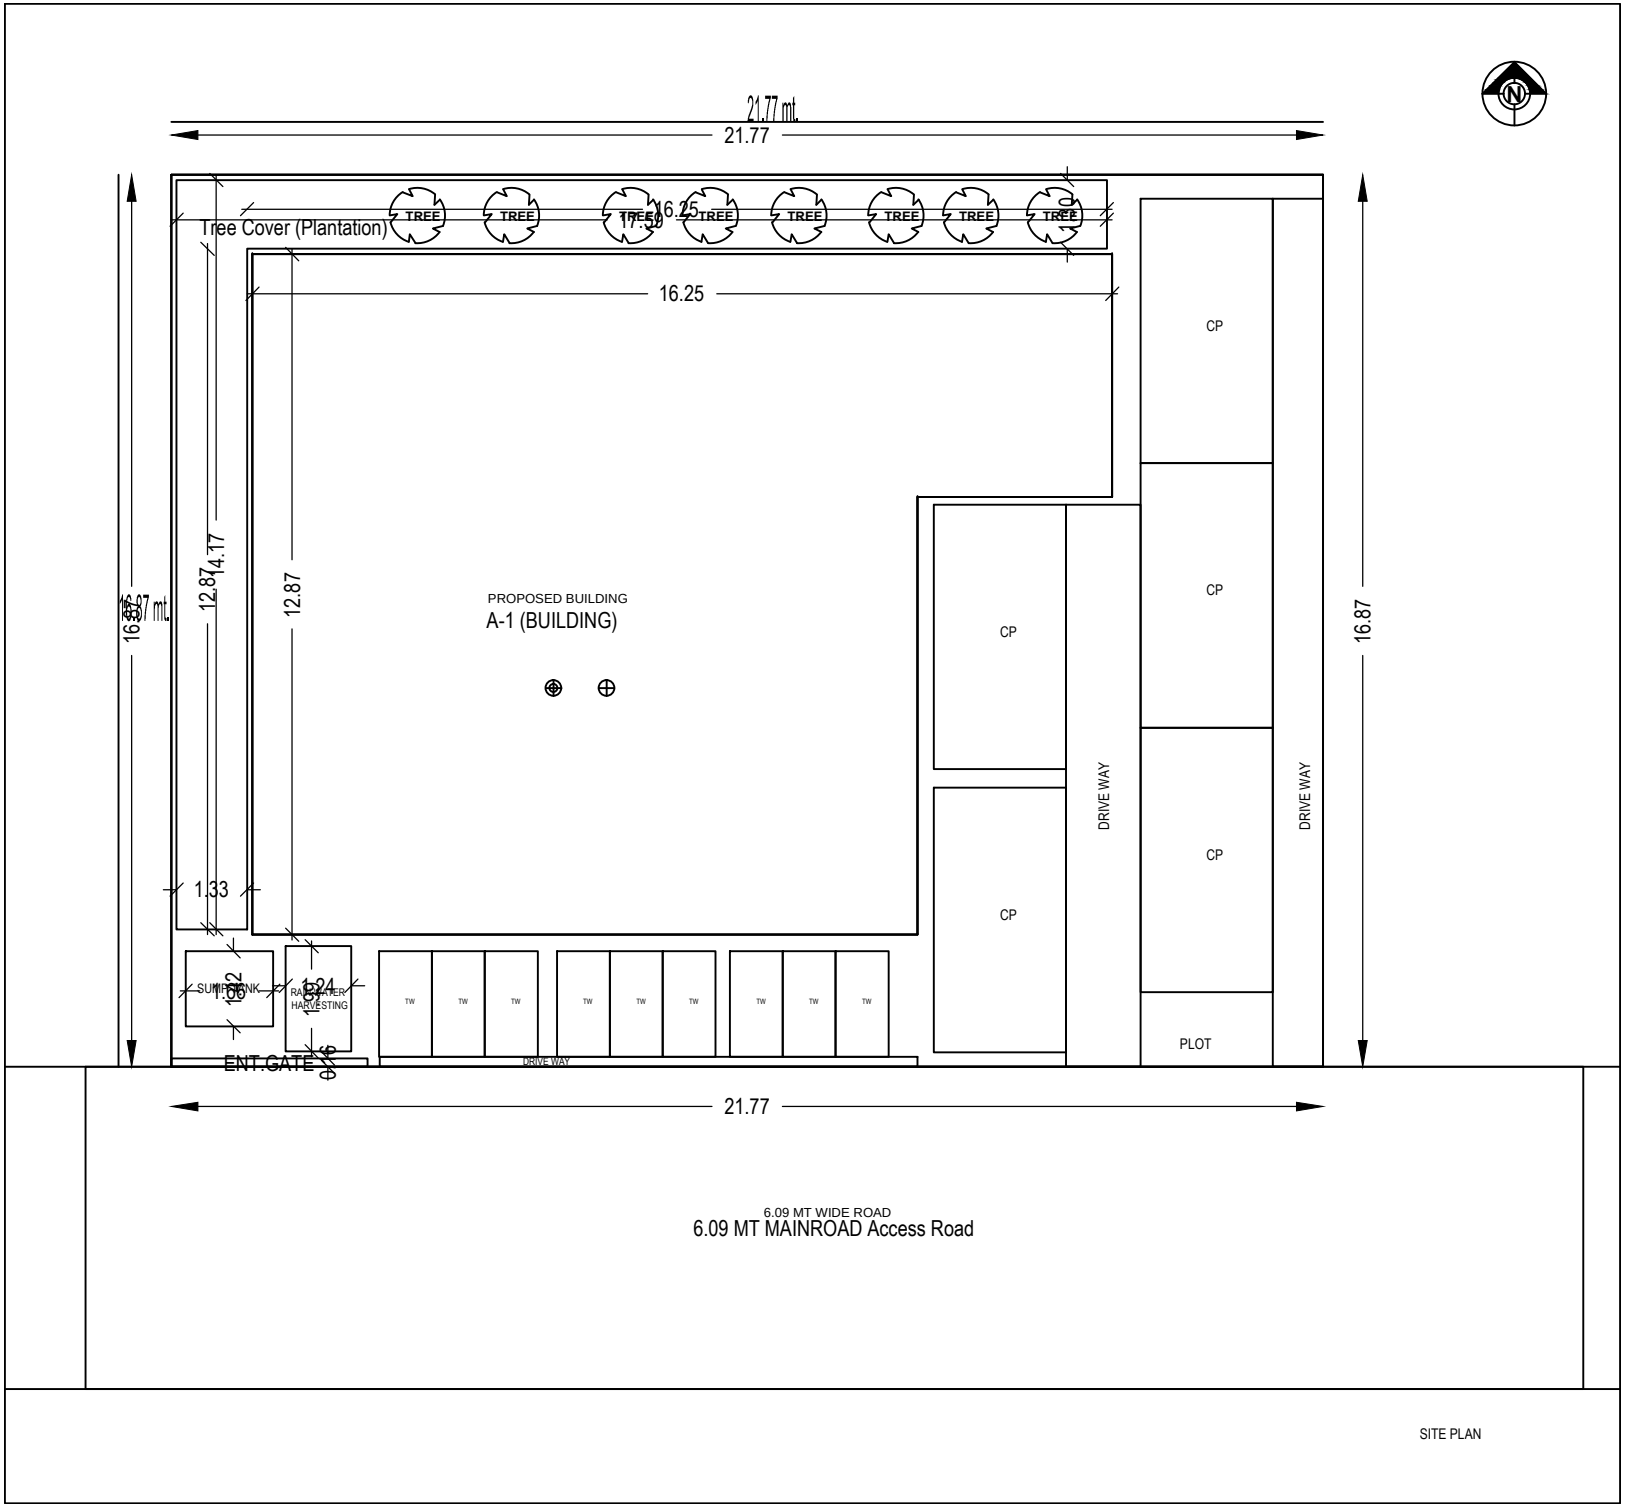
21.77 mt.
21.77
Tree Cover (Plantation)
TREE
16.25
17.50
16.25
PROPOSED BUILDING
A-1 (BUILDING)
12.87
14.17
12.87
16.87 mt.
16.87
1.33
CP
CP
CP
CP
DRIVE WAY
DRIVE WAY
SUMP TANK
1.66
1.52
RAIN WATER HARVESTING
1.24
1.52
ENT.GATE
0.46
TW
DRIVE WAY
PLOT
21.77
6.09 MT WIDE ROAD
6.09 MT MAINROAD Access Road
SITE PLAN