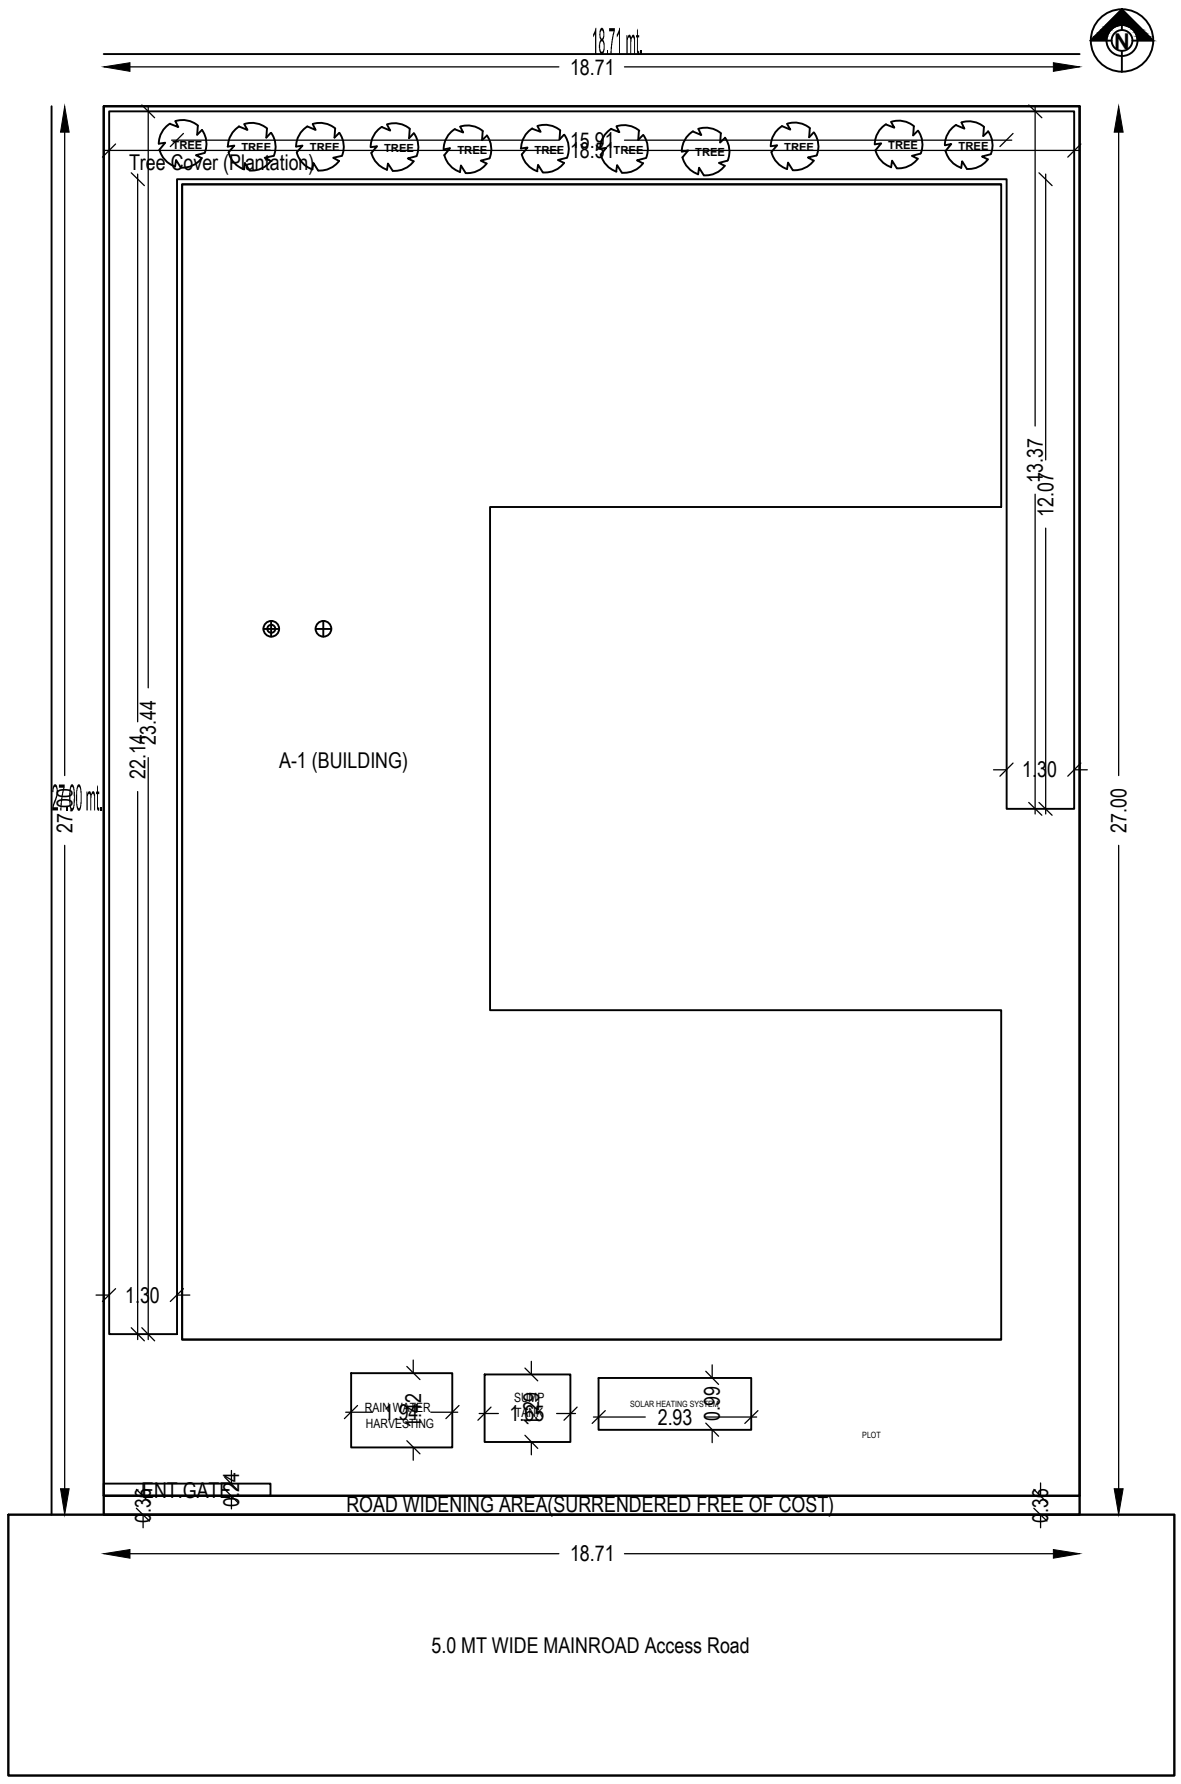
18.71 mt.
18.71
N
TREE
Tree Cover (Plantation)
15.90
18.71
13.37
12.07
23.44
22.14
27.00 mt.
27.00
A-1 (BUILDING)
1.30
1.30
RAIN WATER HARVESTING
SUMP
SOLAR HEATING SYSTEM
2.93
0.99
PLOT
ENT.GATE
2.35
2.35
ROAD WIDENING AREA(SURRENDERED FREE OF COST)
18.71
5.0 MT WIDE MAINROAD Access Road

SITE PLAN