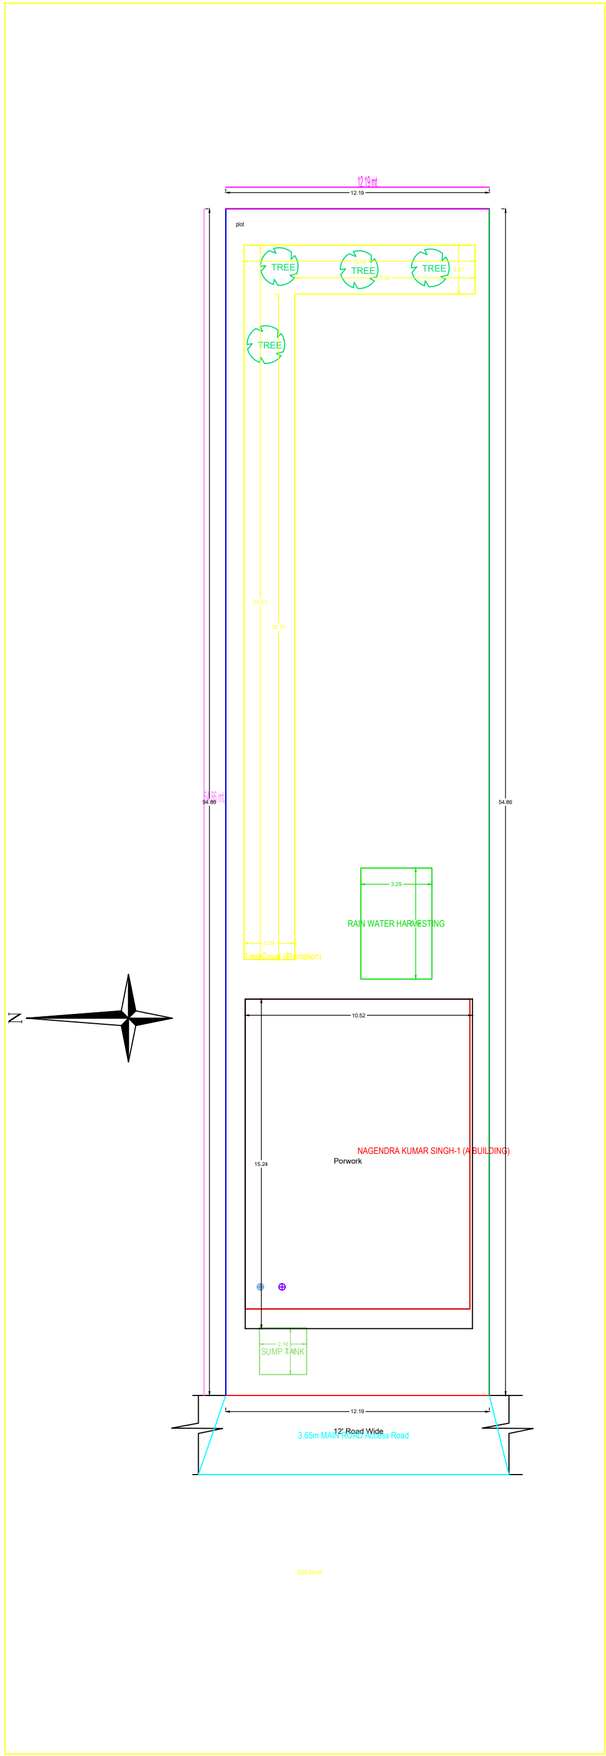
12.19 mt
12.19
plot
TREE
TREE
TREE
TREE
54.86
54.86
3.29
RAIN WATER HARVESTING
TreeCover (Plantation)
N
10.52
NAGENDRA KUMAR SINGH-1 (A BUILDING)
Porwork
15.24
2.18
SUMP TANK
12.19
12' Road Wide
3.65m MAIN ROAD Access Road
SITE PLAN