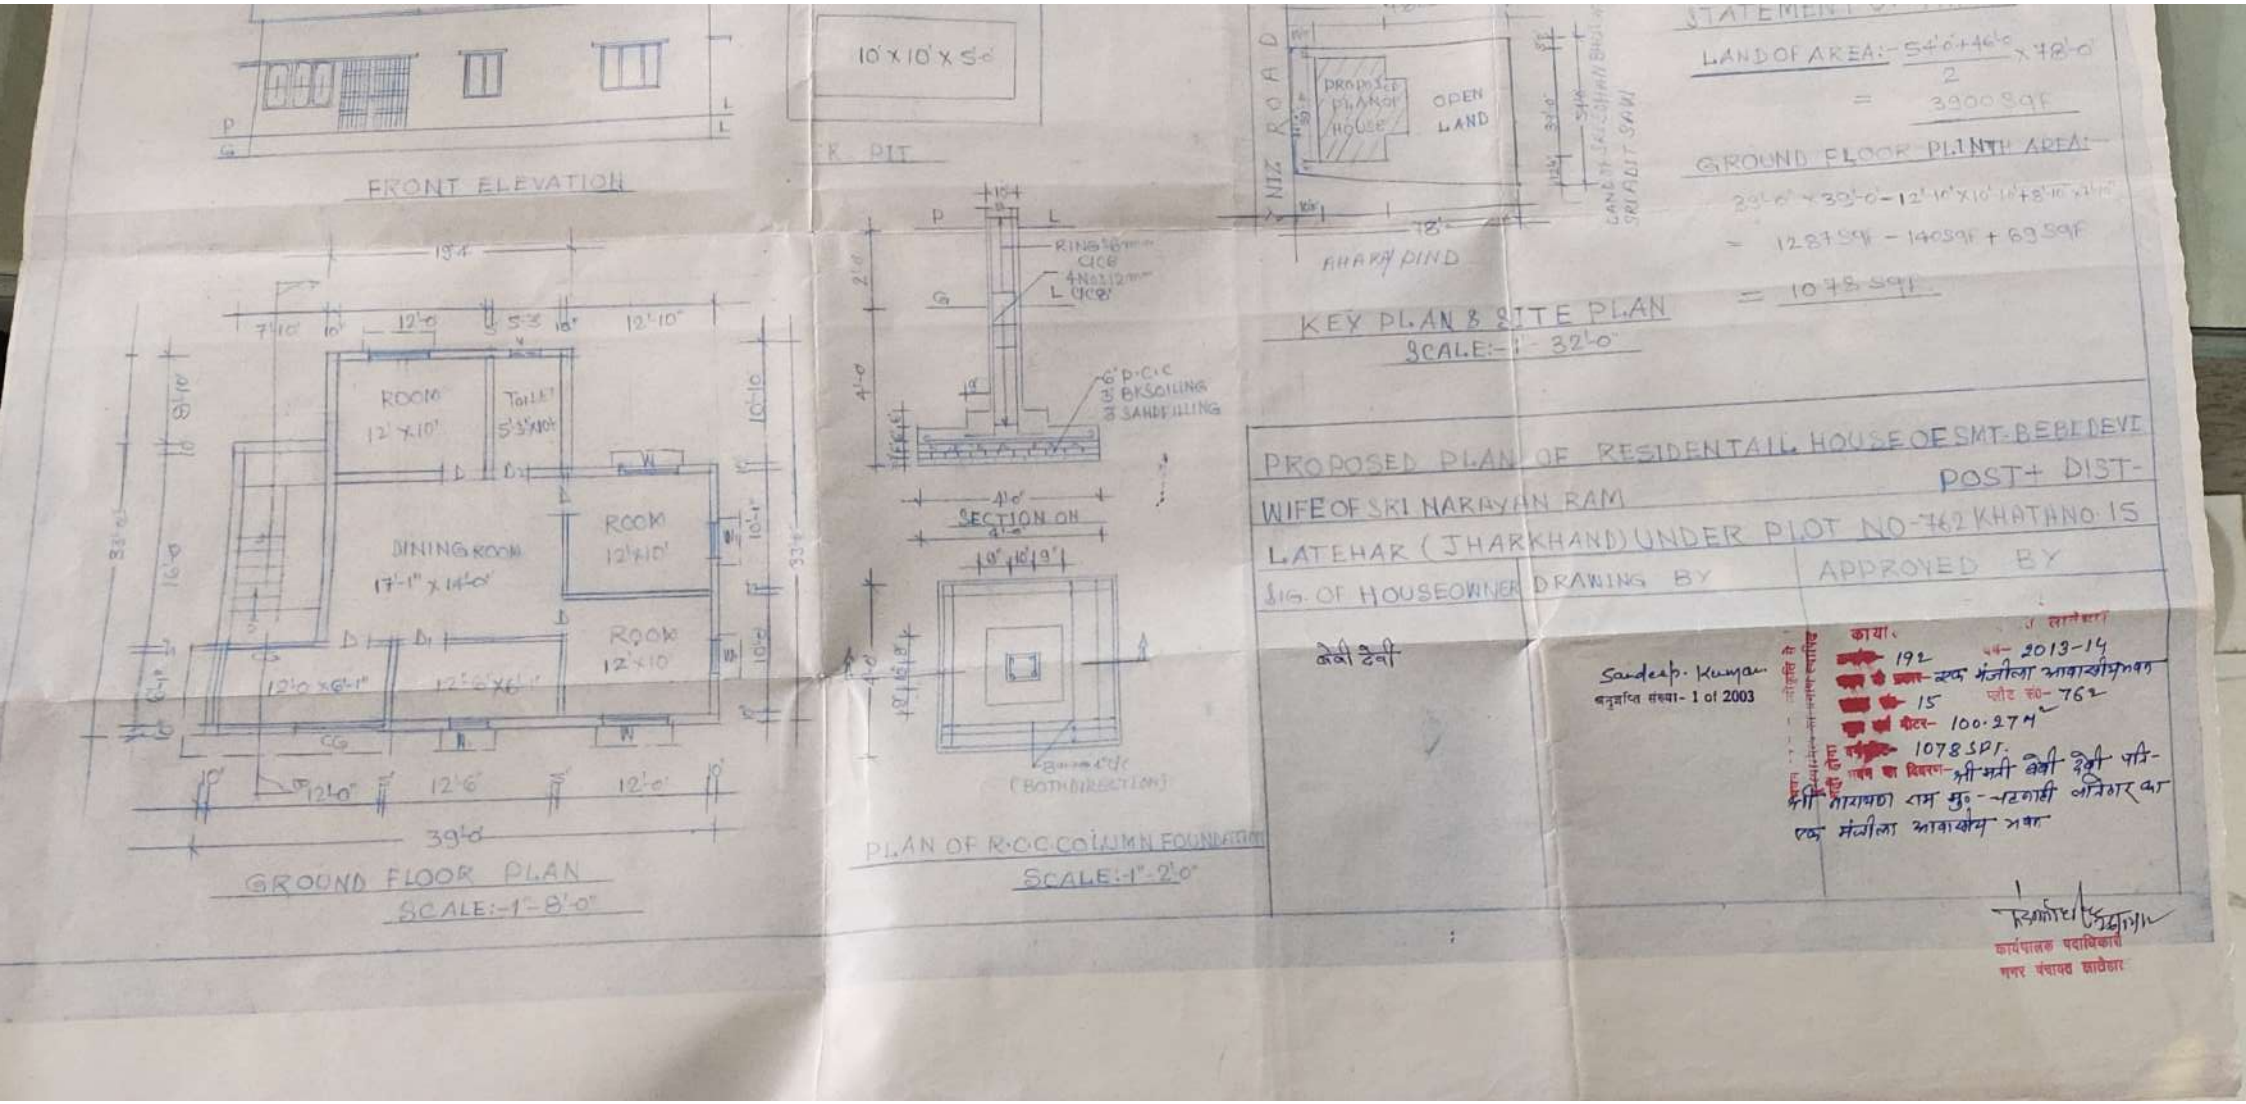
FRONT ELEVATION
10' x 10' x 5'-0"
PIT
ROOM 12' x 10'
TOILET 5'-3" x 10'
DINING ROOM 17'-1" x 14'-0"
ROOM 12' x 10'
ROOM 12' x 10'
12'-0" x 6'-1"
12'-6" x 6'-1"
39'-0"
GROUND FLOOR PLAN
SCALE:-1"-8'-0"
RING 8mm CICB
4 No. 12mm CICB
6" P.C.C
3" BKSOILING
3" SANDFILLING
SECTION ON
(BOTH DIRECTION)
PLAN OF R.C.C COLUMN FOUNDATION
SCALE:-1"-2'-0"
NIZ ROAD
PROPOSED PLAN OF HOUSE
OPEN LAND
AHARA PIND
LAND OF SRI SOHAN BHUSAN SRI ADIT SAW
KEY PLAN & SITE PLAN
SCALE:-1"-32'-0"
STATEMENT
LAND OF AREA:- 54'-0" + 46'-0" / 2 x 78'-0"
= 3900 SQF
GROUND FLOOR PLINTH AREA:-
39'-0" x 39'-0" - 12'-10" x 10'-10" + 8'-10" x 7'-10"
= 1287 SQF - 140 SQF + 69 SQF
= 1078 SQF
PROPOSED PLAN OF RESIDENTAIL HOUSE OF SMT-BEBI DEVI
WIFE OF SRI NARAYAN RAM POST + DIST-
LATEHAR (JHARKHAND) UNDER PLOT NO-762 KHATA NO. 15
SIG. OF HOUSEOWNER DRAWING BY
APPROVED BY
बेबी देवी
Sandeep. Kumar
अनुज्ञप्ति संख्या- 1 of 2003
192
2013-14
एक मंजीला आवासीय भवन
15
प्लॉट सं०- 762
100.27 M²
1078 SQF.
श्री मती बेबी देवी पति- श्री नारायण राम मु०- चटनाही लातेहार का एक मंजीला आवासीय भवन
कार्यपालक पदाधिकारी
नगर पंचायत लातेहार