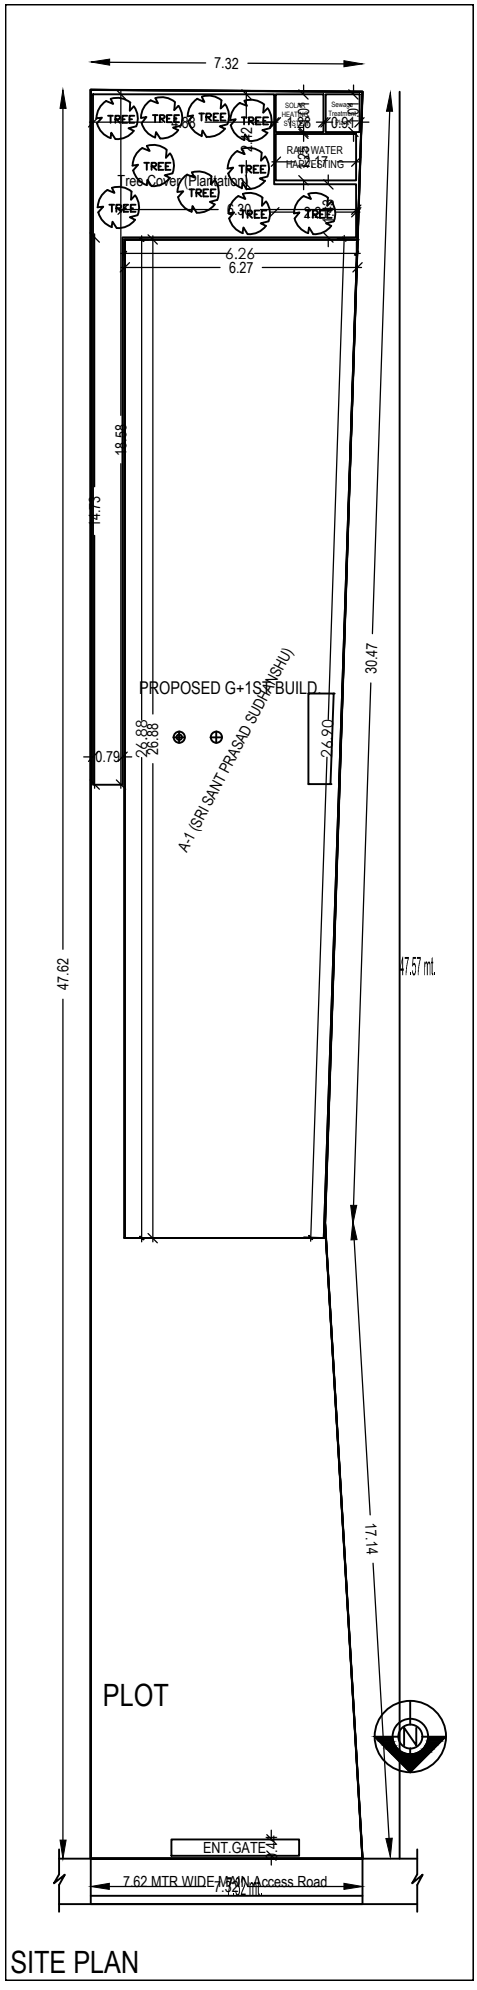
7.32
TREE
Tree Cover (Plantation)
RAIN WATER HARVESTING
6.26
6.27
19.58
14.75
PROPOSED G+1ST BUILD
26.88
26.88
26.90
0.79
A-1 (SRI SANT PRASAD SUDHANSHU)
30.47
47.62
47.57 mt.
17.14
PLOT
N
ENT.GATE
7.62 MTR WIDE MAIN Access Road

SITE PLAN