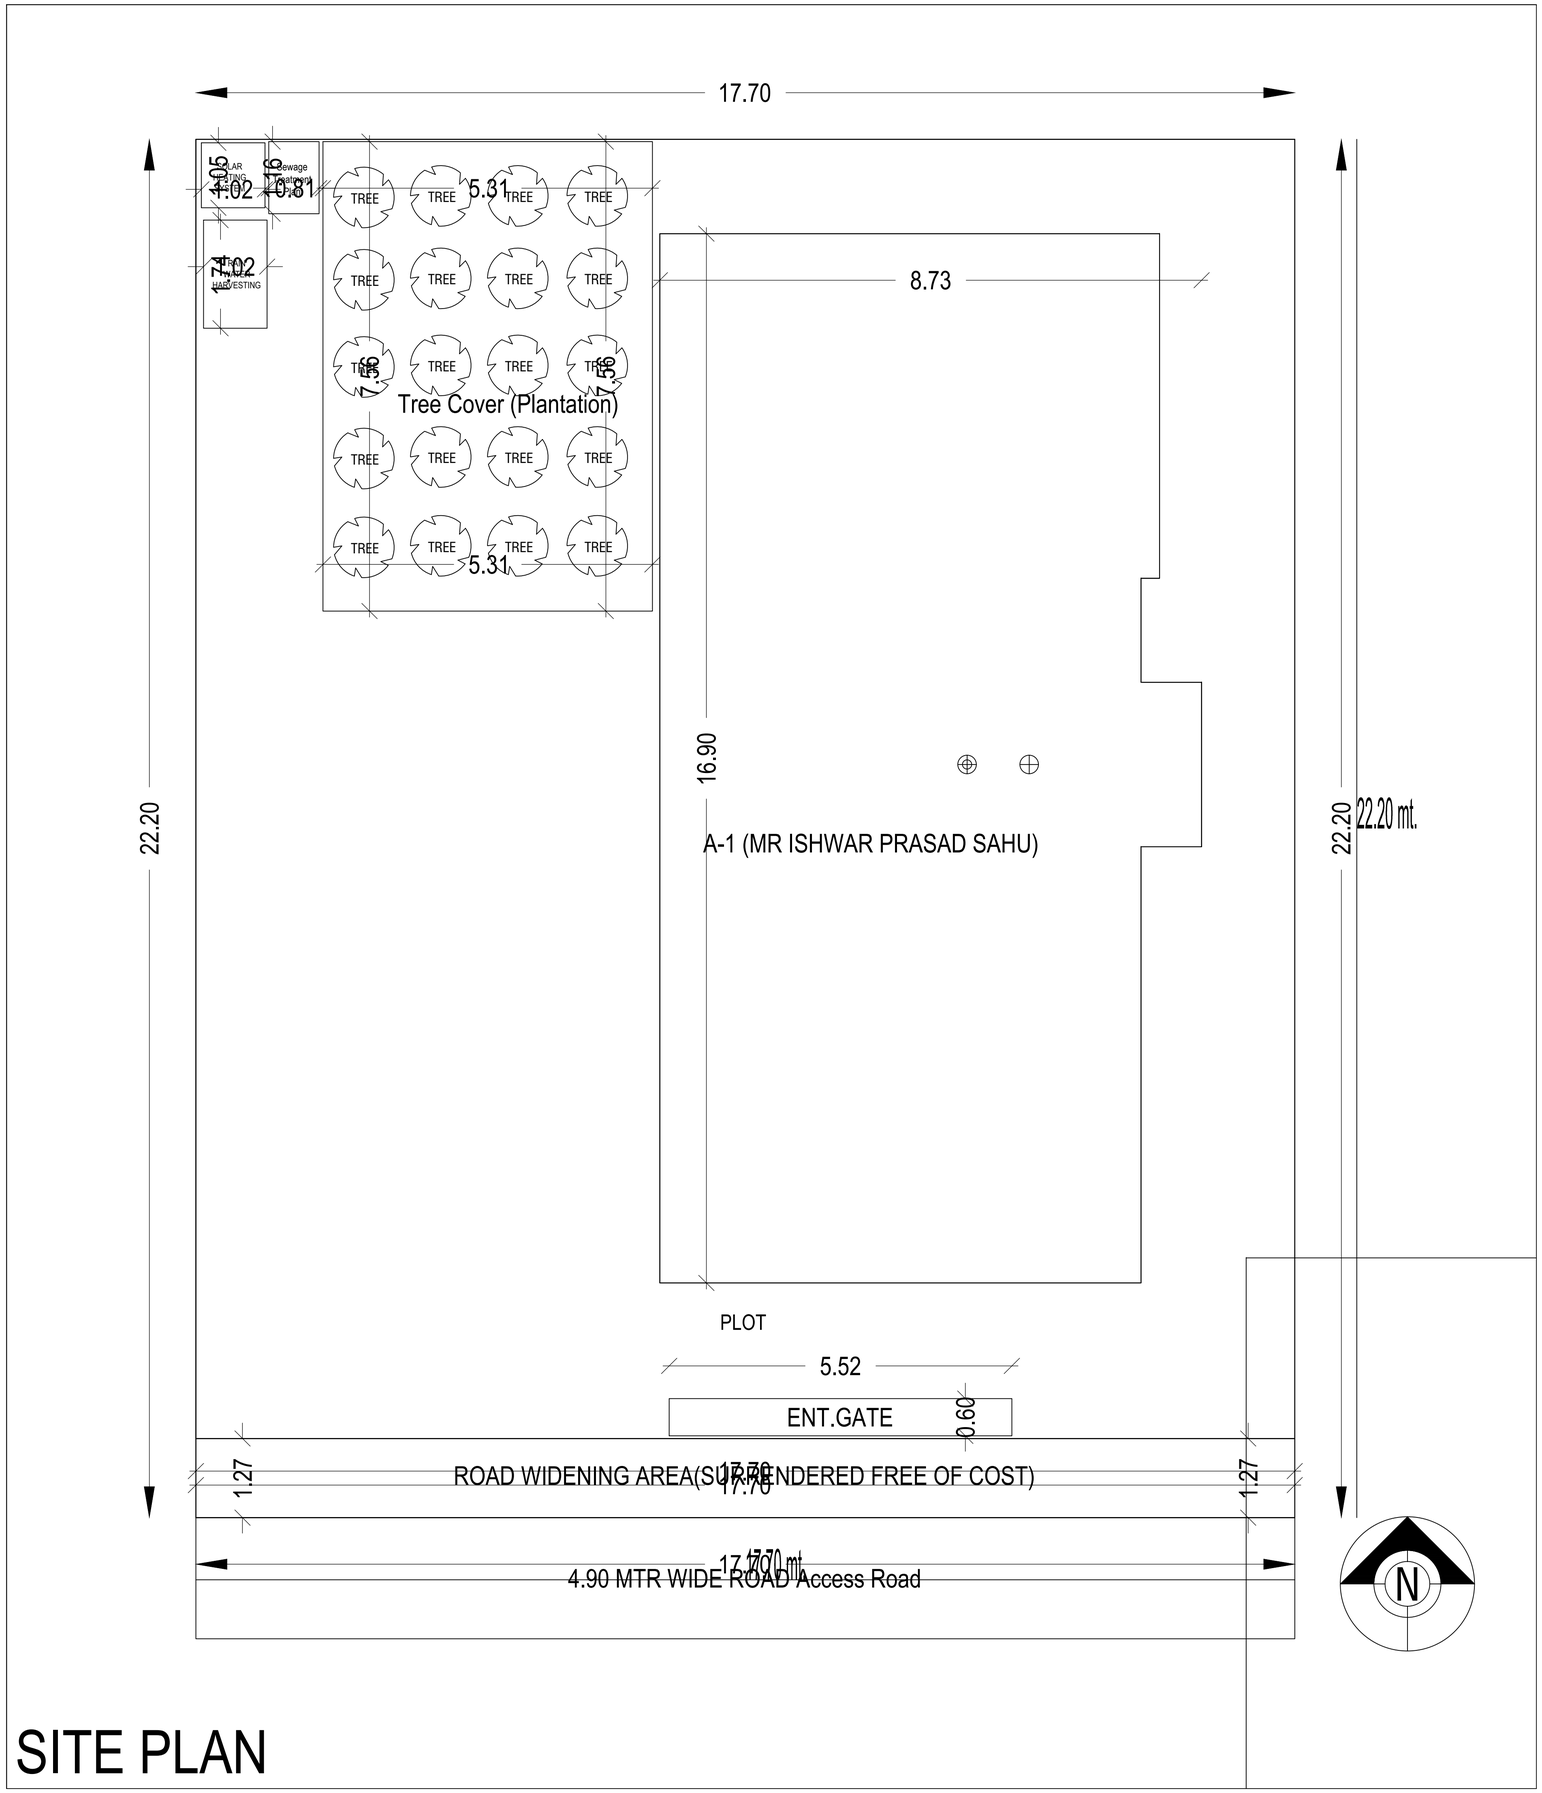
17.70
SOLAR LIGHTING
1.05
1.02
1.6
0.81
Sewage treatment
1.74
1.02
RAIN WATER HARVESTING
TREE
5.31
8.73
7.56
Tree Cover (Plantation)
16.90
22.20
22.20 mt.
A-1 (MR ISHWAR PRASAD SAHU)
PLOT
5.52
ENT.GATE
0.60
1.27
ROAD WIDENING AREA(SURRENDERED FREE OF COST)
17.70
17.70 mt.
4.90 MTR WIDE ROAD Access Road
N

SITE PLAN