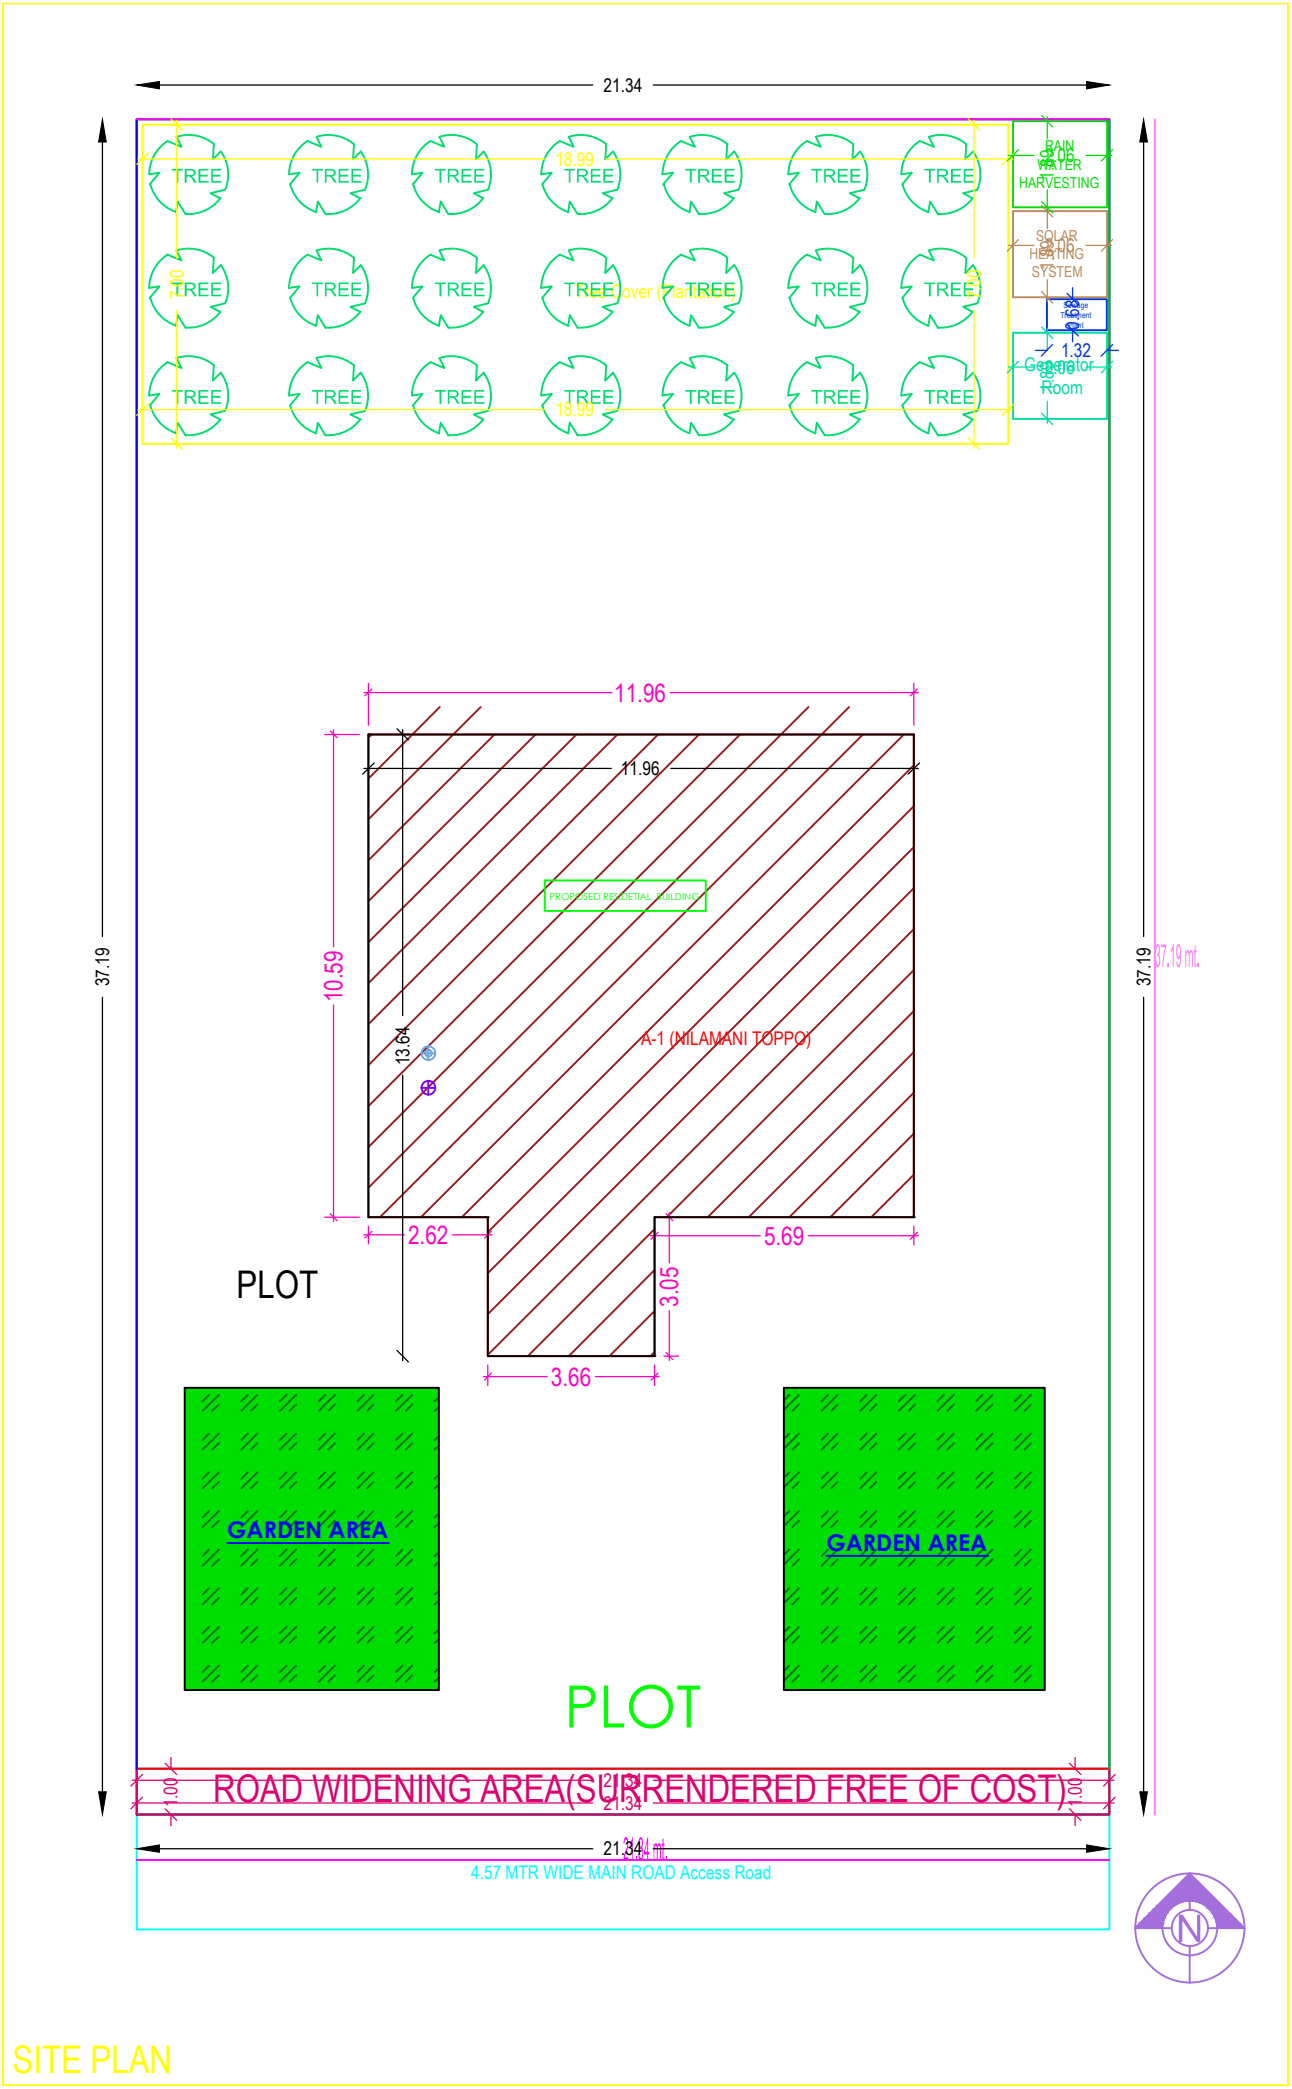
21.34
37.19
TREE
18.99
7.10
Tree cover (Plantation)
RAIN WATER HARVESTING
SOLAR HEATING SYSTEM
Generator Room
1.32
11.96
10.59
13.64
PROPOSED RESIDETIAL BUILDING
A-1 (NILAMANI TOPPO)
2.62
5.69
3.05
3.66
PLOT
GARDEN AREA
ROAD WIDENING AREA(SURRENDERED FREE OF COST)
1.00
4.57 MTR WIDE MAIN ROAD Access Road
N

SITE PLAN