PRODUCED BY AN AUTODESK EDUCATIONAL PRODUCT

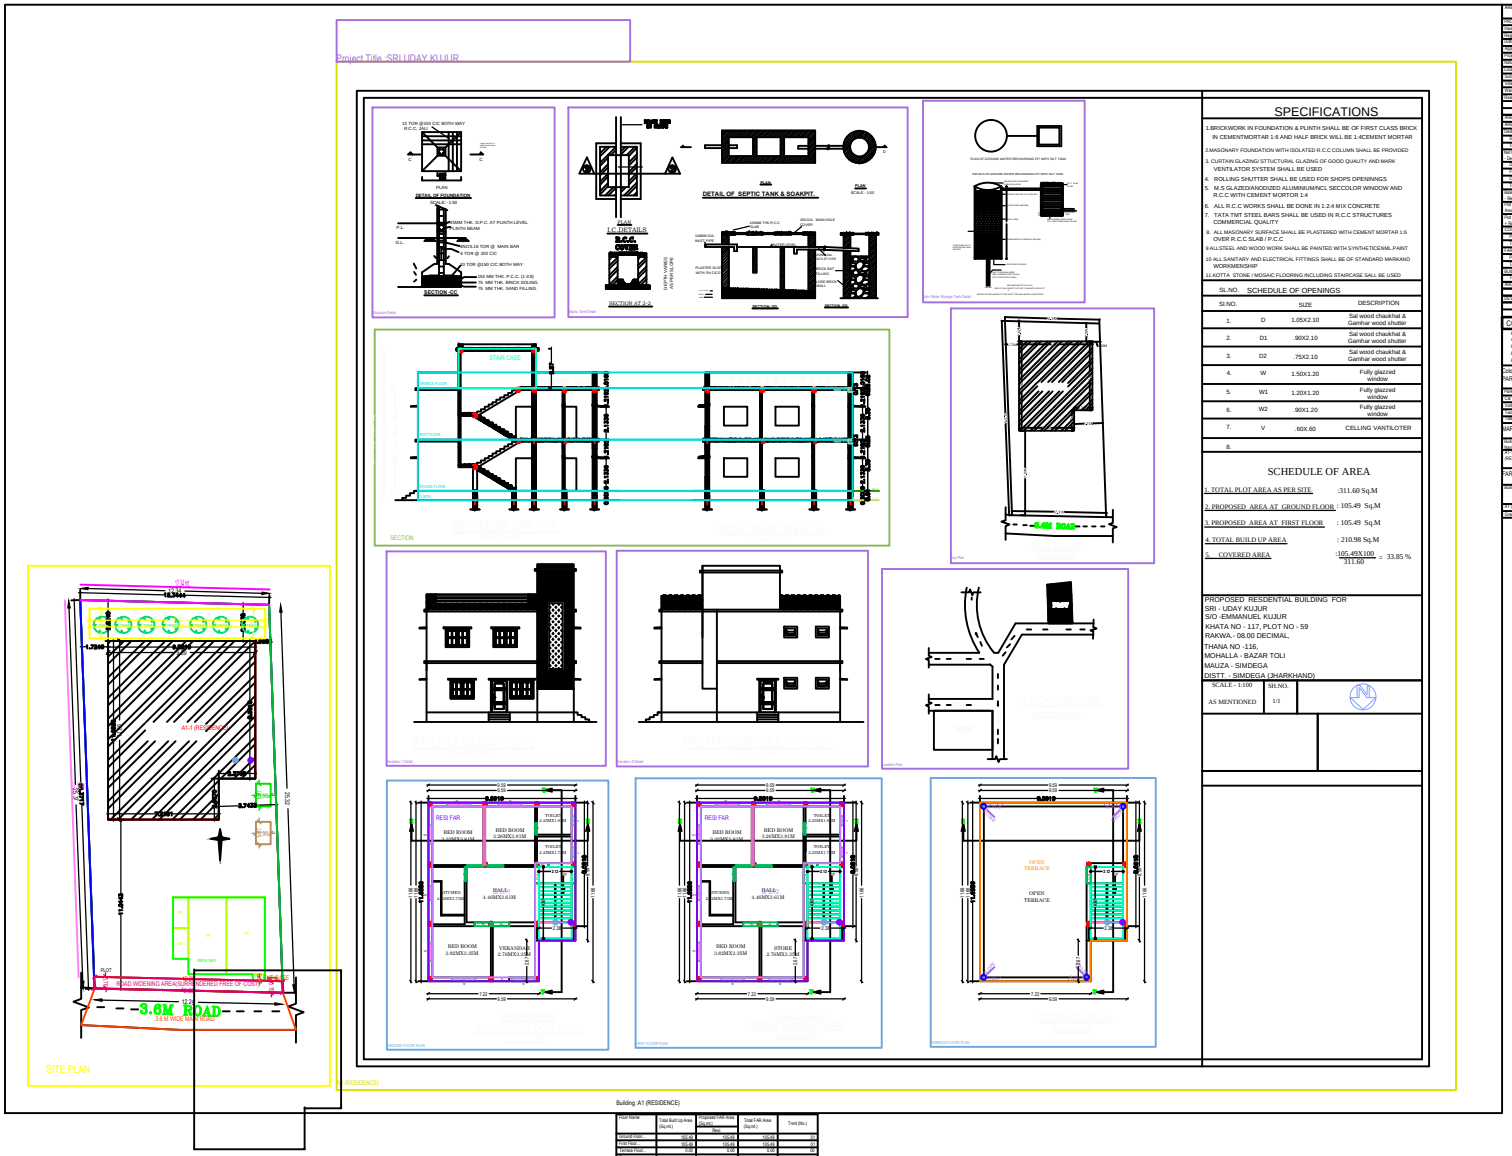

Building A1 (RESIDENCE)

Floor Name	Total Built Up Area (Sq.mt.)	Proposed FAR Area (Sq.mt.) Res.	Total FAR Area (Sq.mt.)	Tenmt (No.)
Ground Floor	105.49	105.49	105.49	01
First Floor	105.49	105.49	105.49	01
Second Floor				
Third Floor				
Total	210.98	210.98	210.98	02
Total Number of Same Buildings	1			
Total	210.98	210.98	210.98	02

SCHEDULE OF JOINERY:

SCH DIMENSIONS	NAME	LENGTH	HEIGHT	NOS
A1 (RESIDENCE)	D	1.05	2.10	02
A1 (RESIDENCE)	D1	0.90	2.10	02
A1 (RESIDENCE)	D2	0.75	2.10	02
A1 (RESIDENCE)	V	0.60	0.60	02
Total				08

SCHEDULE OF JOINERY:

SCH DIMENSIONS	NAME	LENGTH	HEIGHT	NOS
A1 (RESIDENCE)	V	0.60	0.60	02
A1 (RESIDENCE)	W	1.50	1.20	02
A1 (RESIDENCE)	W1	1.20	1.20	02
A1 (RESIDENCE)	W2	0.90	1.20	02
A1 (RESIDENCE)	W	1.50	1.20	02
Total				10

UnitBUA Table for Building A1 (RESIDENCE)

Unit Type	Name	Carpet Area	Unit Built Area	Carpet Area	No. of Rooms	No. of Tenement
FIRST FLOOR PLAN	UNIT-01	FLAT	53.04	43.00	3	1
SECOND FLOOR PLAN	UNIT-02	FLAT	53.04	43.00	3	1
Total:			106.08	86.00	6	2

PRODUCED BY AN AUTODESK EDUCATIONAL PRODUCT

PRODUCED BY AN AUTODESK EDUCATIONAL PRODUCT

PRODUCED BY AN AUTODESK EDUCATIONAL PRODUCT