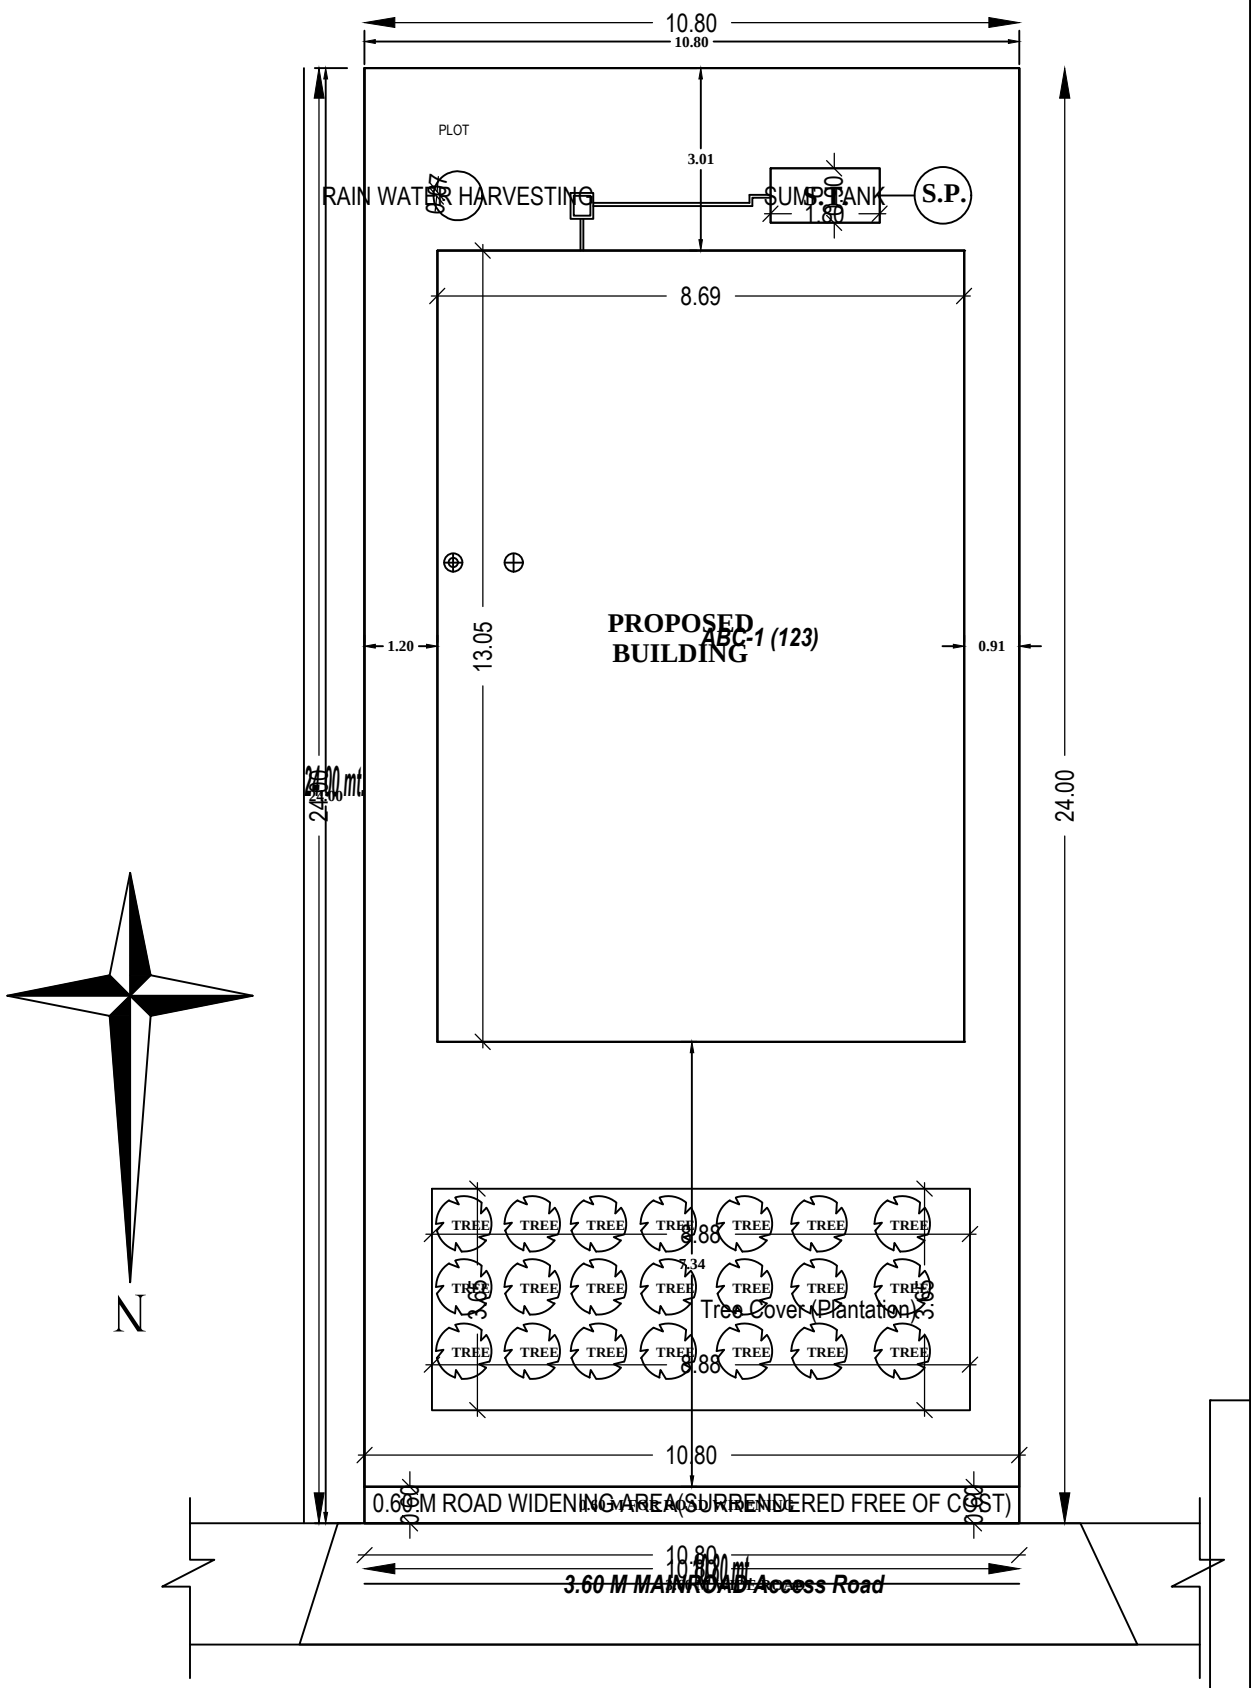
10.80
10.80
PLOT
3.01
RAIN WATER HARVESTING
SUMP TANK
S.P.
1.80
8.69
PROPOSED BUILDING
ABC-1 (123)
1.20
13.05
0.91
24.00
24.00
N
TREE
8.88
7.34
3.88
3.88
Tree Cover (Plantation)
10.80
0.60 M ROAD WIDENING AREA(SURRENDERED FREE OF COST)
10.80
3.60 M MAINROAD Access Road

SITE PLAN