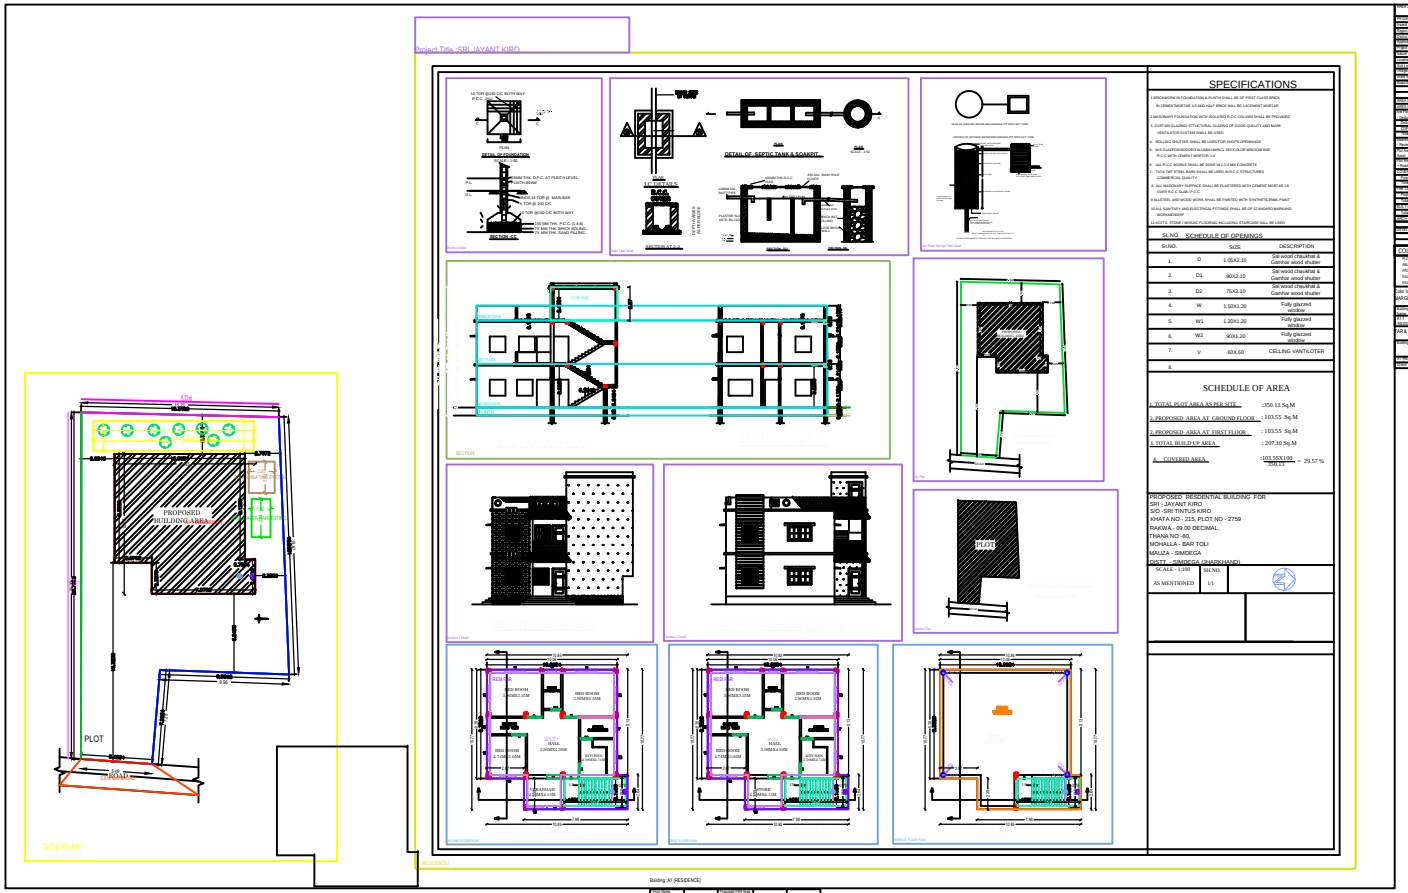
Project Title -SRI JAYANT KIRO
SPECIFICATIONS
SCHEDULE OF OPENINGS
SCHEDULE OF AREA
PROPOSED RESIDENTIAL BUILDING FOR
SRI - JAYANT KIRO
S/O - SRI TINTUS KIRO
KHATA NO. - 215, PLOT NO - 2759
RAKWA. - 09.00 DECIMAL.
THANA NO -80,
MOHALLA - BAR TOLI
MAUZA - SIMDEGA
DISTT. - SIMDEGA (JHARKHAND)
SCALE – 1:100
AS MENTIONED
SQ.M/1
1/1
PROPOSED BUILDING AREA
PLOT
SITE PLAN
DETAIL OF SEPTIC TANK & SOAKPIT
SECTION
Building At (RESIDENCE)
SCHEDULE OF JOINERY:
SCHEDULE OF JOINERY:
Unit/BUA Table for Building At (RESIDENCE)