PRODUCED BY AN AUTODESK EDUCATIONAL PRODUCT

PRODUCED BY AN AUTODESK EDUCATIONAL PRODUCT

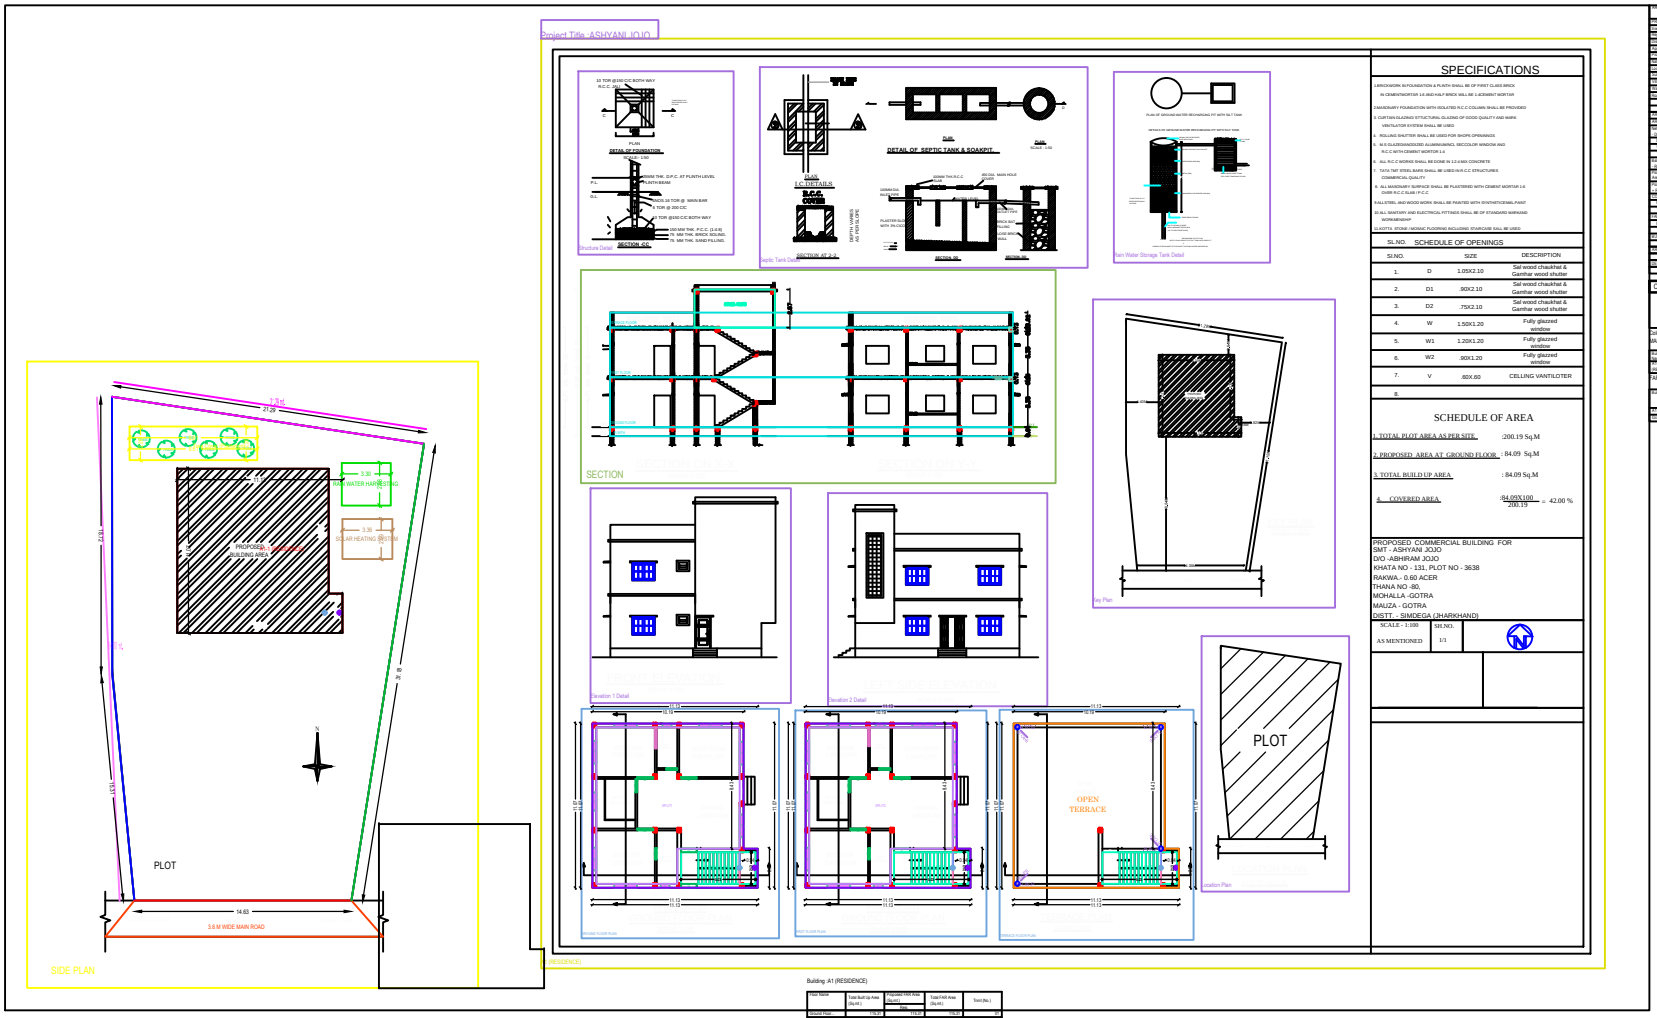

Building -A1 (RESIDENCE)

Floor Name	Total Built-Up Area (Sq.mt.)	Proposed FAR Area (Sq.mt.)	Total FAR Area (Sq.mt.)	Tenement (No.)
Ground Floor	84.09	84.09	84.09	1
Total:	84.09	84.09	84.09	1
Total Number of Same Buildings	1			
Total:	84.09	84.09	84.09	1

SCHEDULE OF JOINERY:

BUILDING NAME	NAME	LENGTH	HEIGHT	NOS
A1 (RESIDENCE)	D	1.05	2.10	1
A1 (RESIDENCE)	D1	0.90	2.10	1
A1 (RESIDENCE)	D2	0.75	2.10	1

SCHEDULE OF JOINERY:

BUILDING NAME	NAME	LENGTH	HEIGHT	NOS
A1 (RESIDENCE)	W	1.50	1.20	1
A1 (RESIDENCE)	W1	1.20	1.20	1
A1 (RESIDENCE)	W2	0.90	1.20	1

UnitBUA Table for Building A1 (RESIDENCE)

FLOOR	Name	UnitBUA Type	UnitBUA Area	Carpet Area	No. of Rooms	No. of Tenements
GROUND FLOOR	SPLIT	FLAT	50.21	40.64	1	1
FIRST FLOOR	SPLIT2	FLAT	50.21	40.64	1	1
Total:			100.42	81.28	2	2

PRODUCED BY AN AUTODESK EDUCATIONAL PRODUCT

PRODUCED BY AN AUTODESK EDUCATIONAL PRODUCT