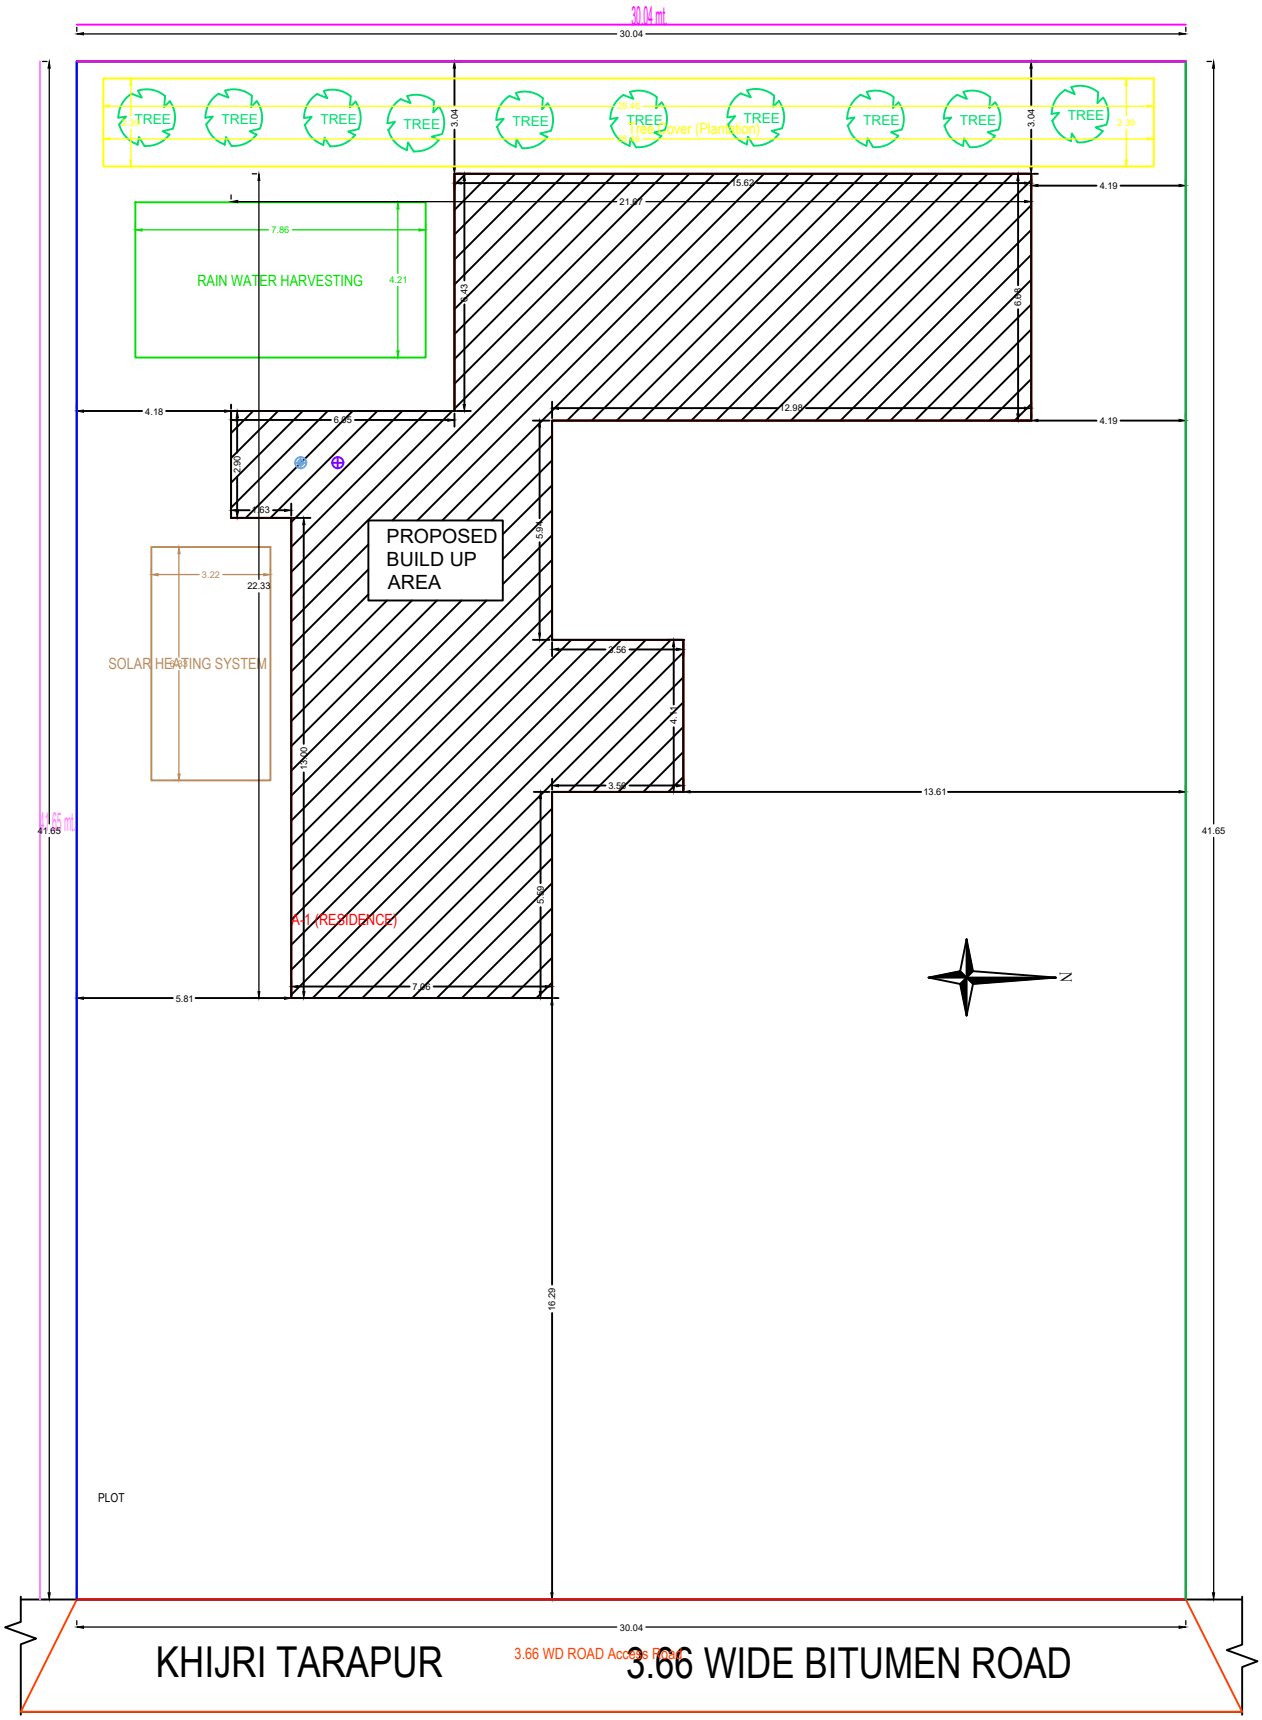
30.04 mt
30.04
TREE
Tree Cover (Plantation)
RAIN WATER HARVESTING
7.86
4.21
PROPOSED
BUILD UP
AREA
SOLAR HEATING SYSTEM
3.22
22.33
A-1 (RESIDENCE)
41.65
16.29
13.61
5.81
4.18
4.19
PLOT
N
KHIJRI TARAPUR
3.66 WD ROAD Access Road
3.66 WIDE BITUMEN ROAD

SITE PLAN