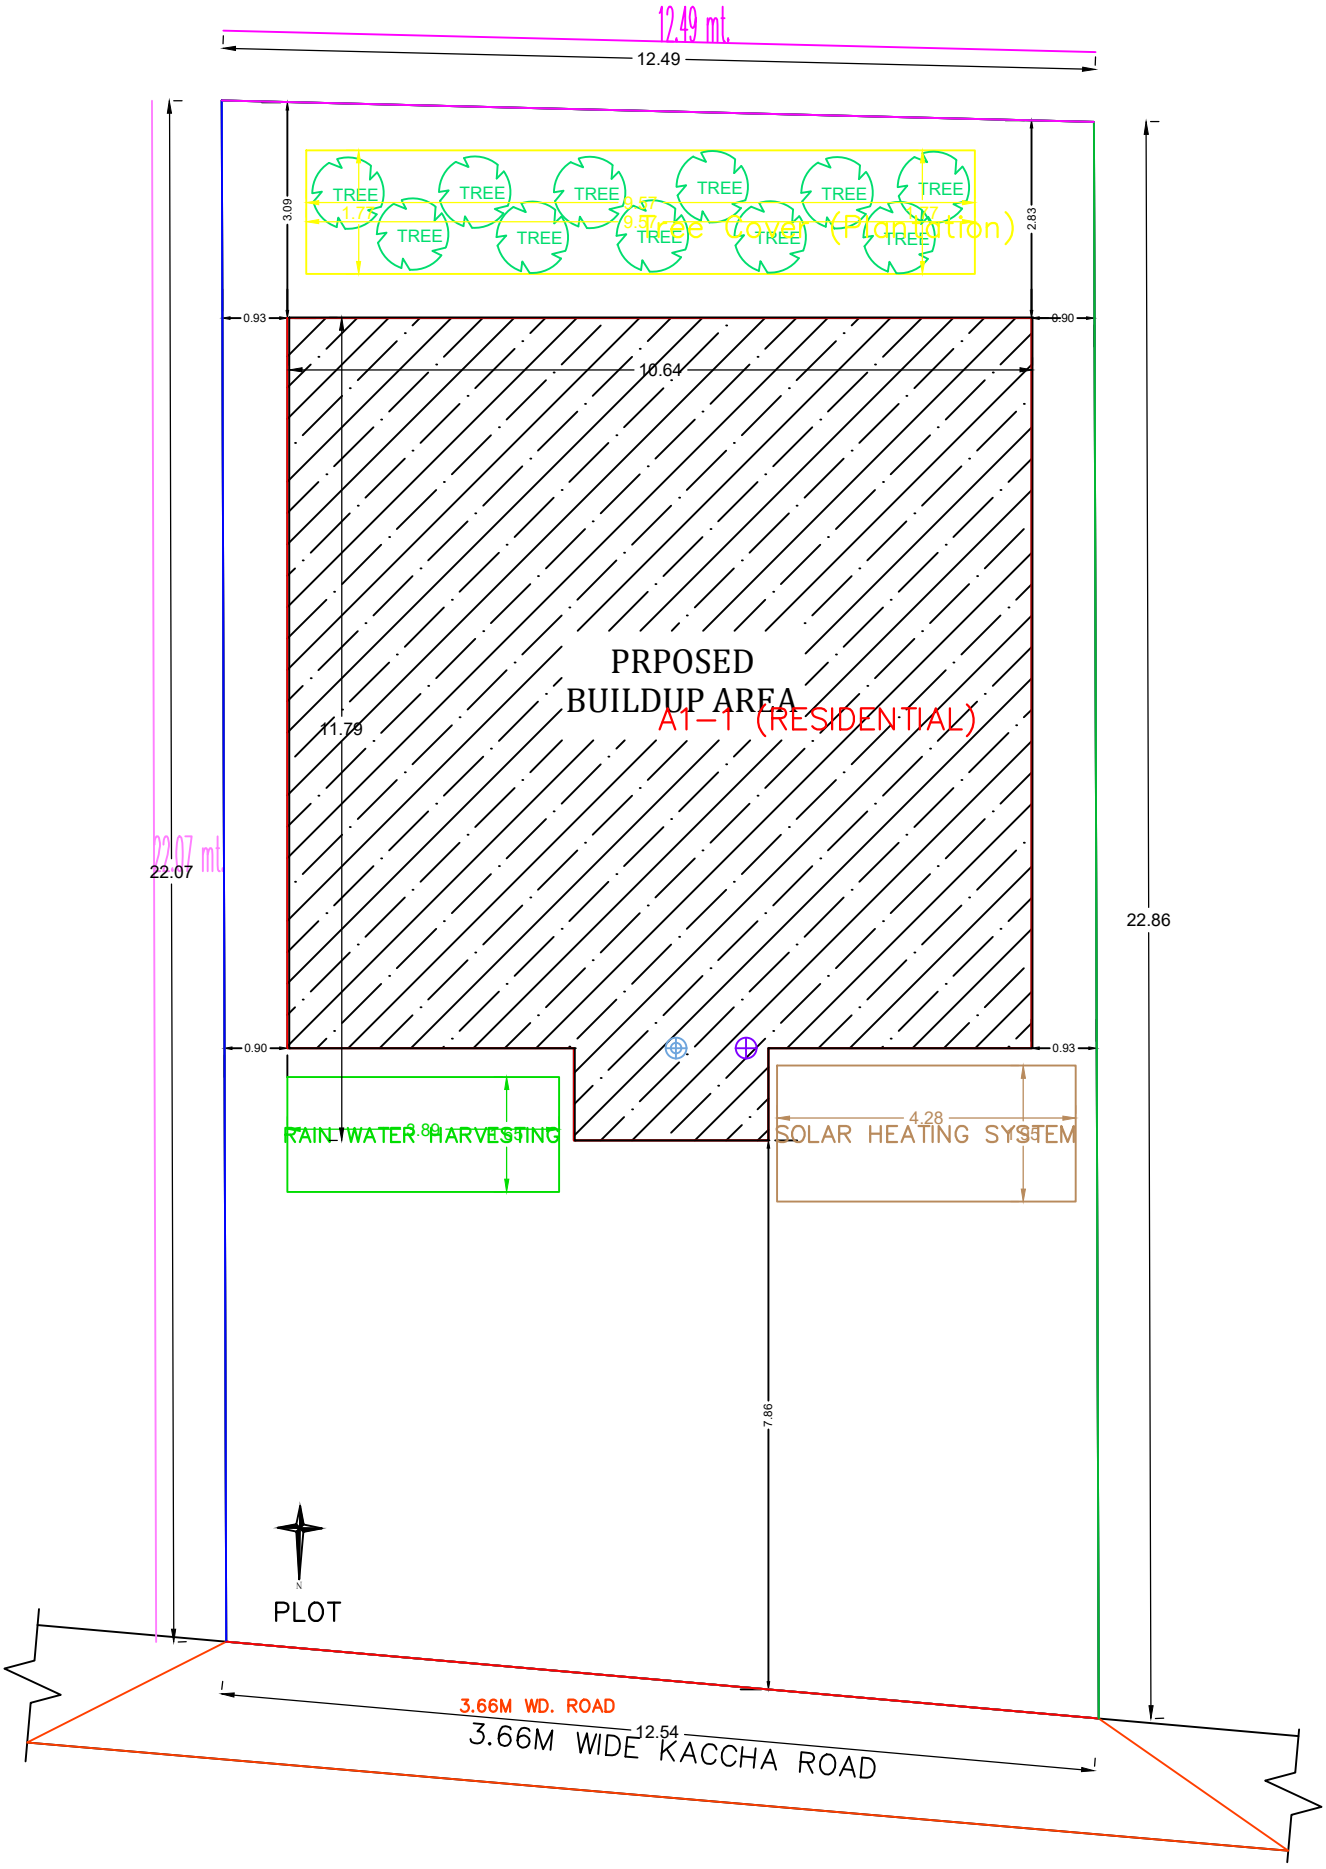
12.49 mt.
12.49
TREE
Tree Cover (Plantation)
3.09
2.83
0.93
0.90
10.64
PRPOSED
BUILDUP AREA
A1-1 (RESIDENTIAL)
11.79
22.07 mt.
22.07
22.86
RAIN WATER HARVESTING
SOLAR HEATING SYSTEM
4.28
7.86
PLOT
3.66M WD. ROAD
12.54
3.66M WIDE KACCHA ROAD

SITE PLAN