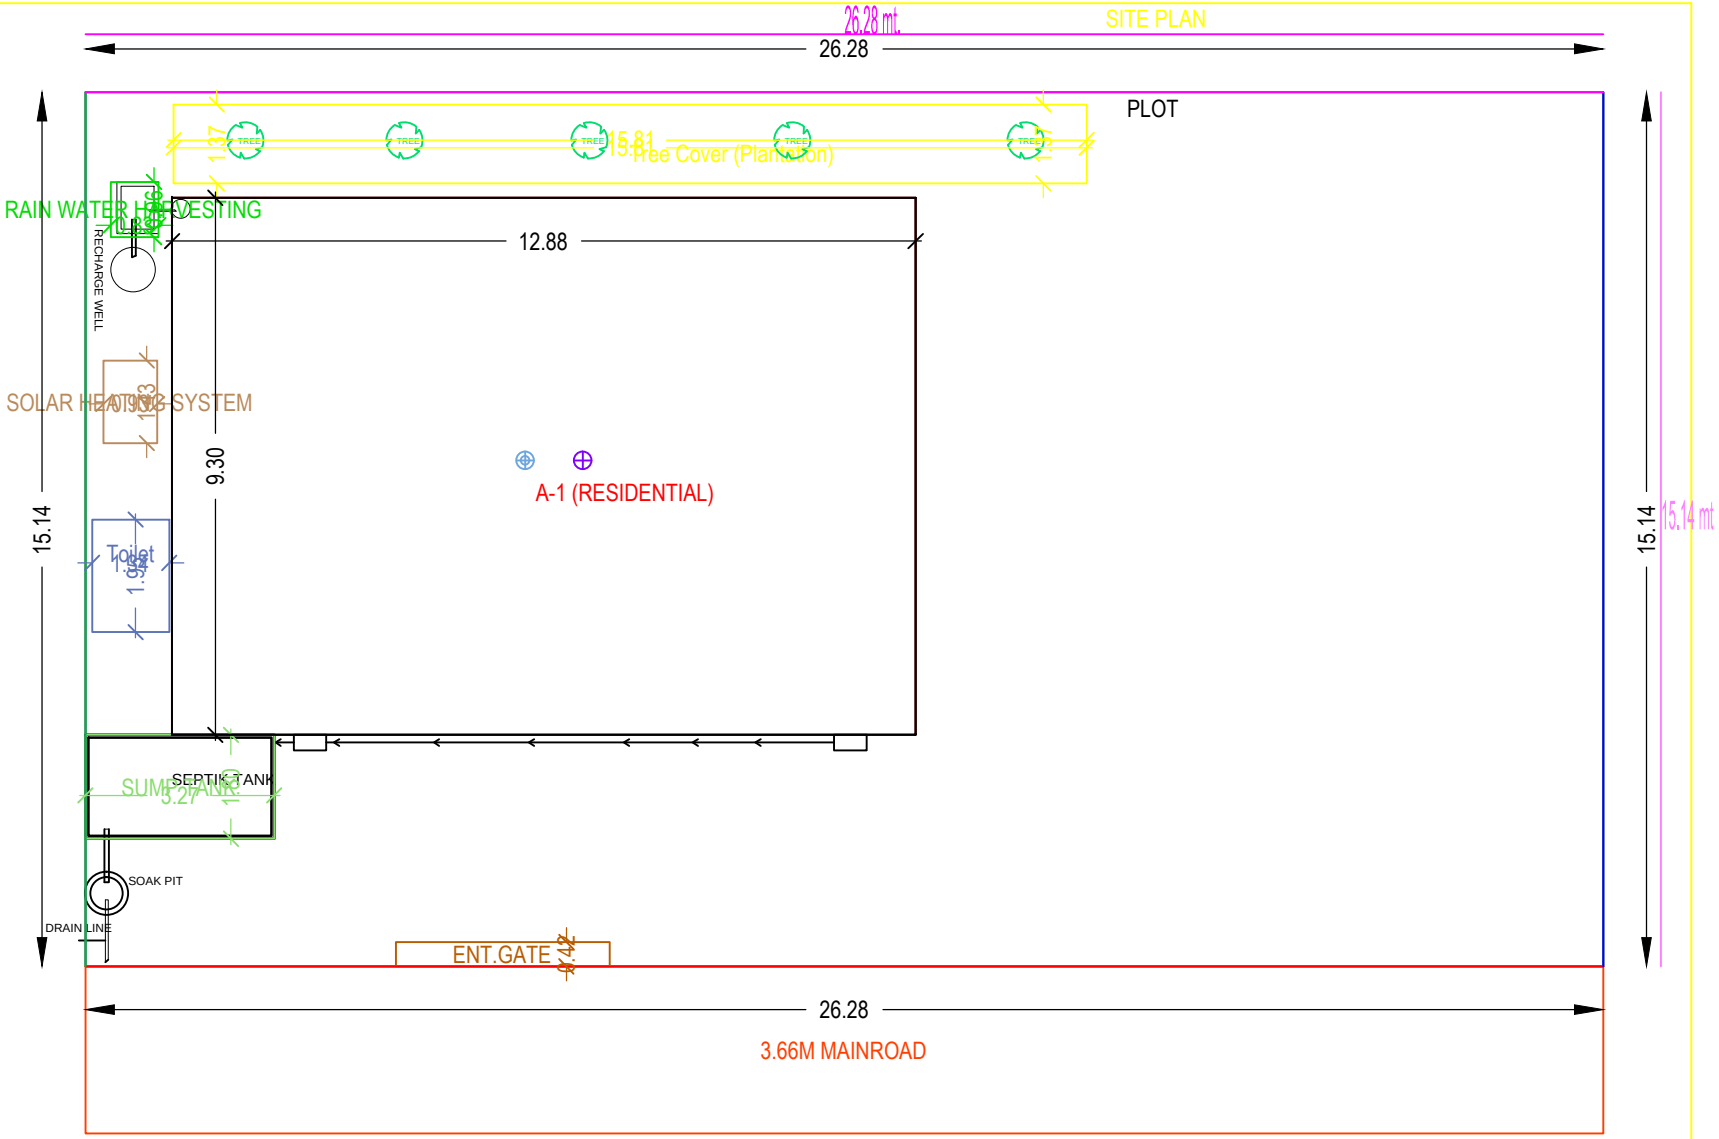

WEST SIDE ROAD & FRONT

3.66 M WIDE ROAD

SCALE: 1:100