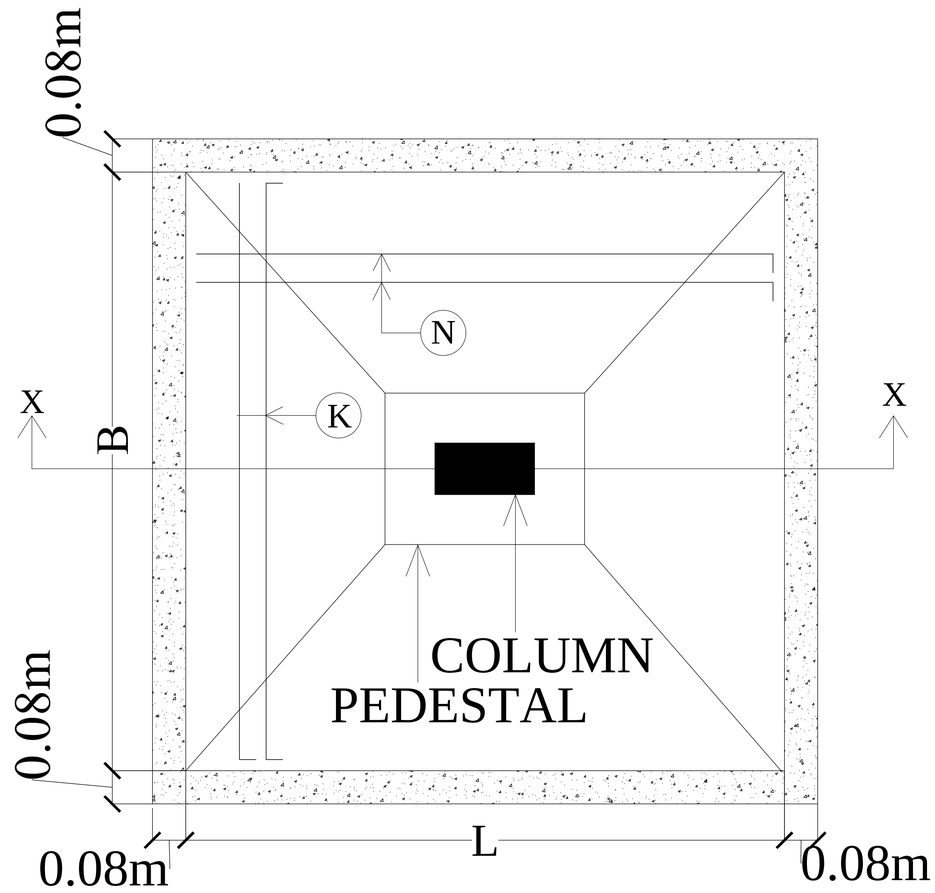

PLAN OF ISOLATED FOOTING

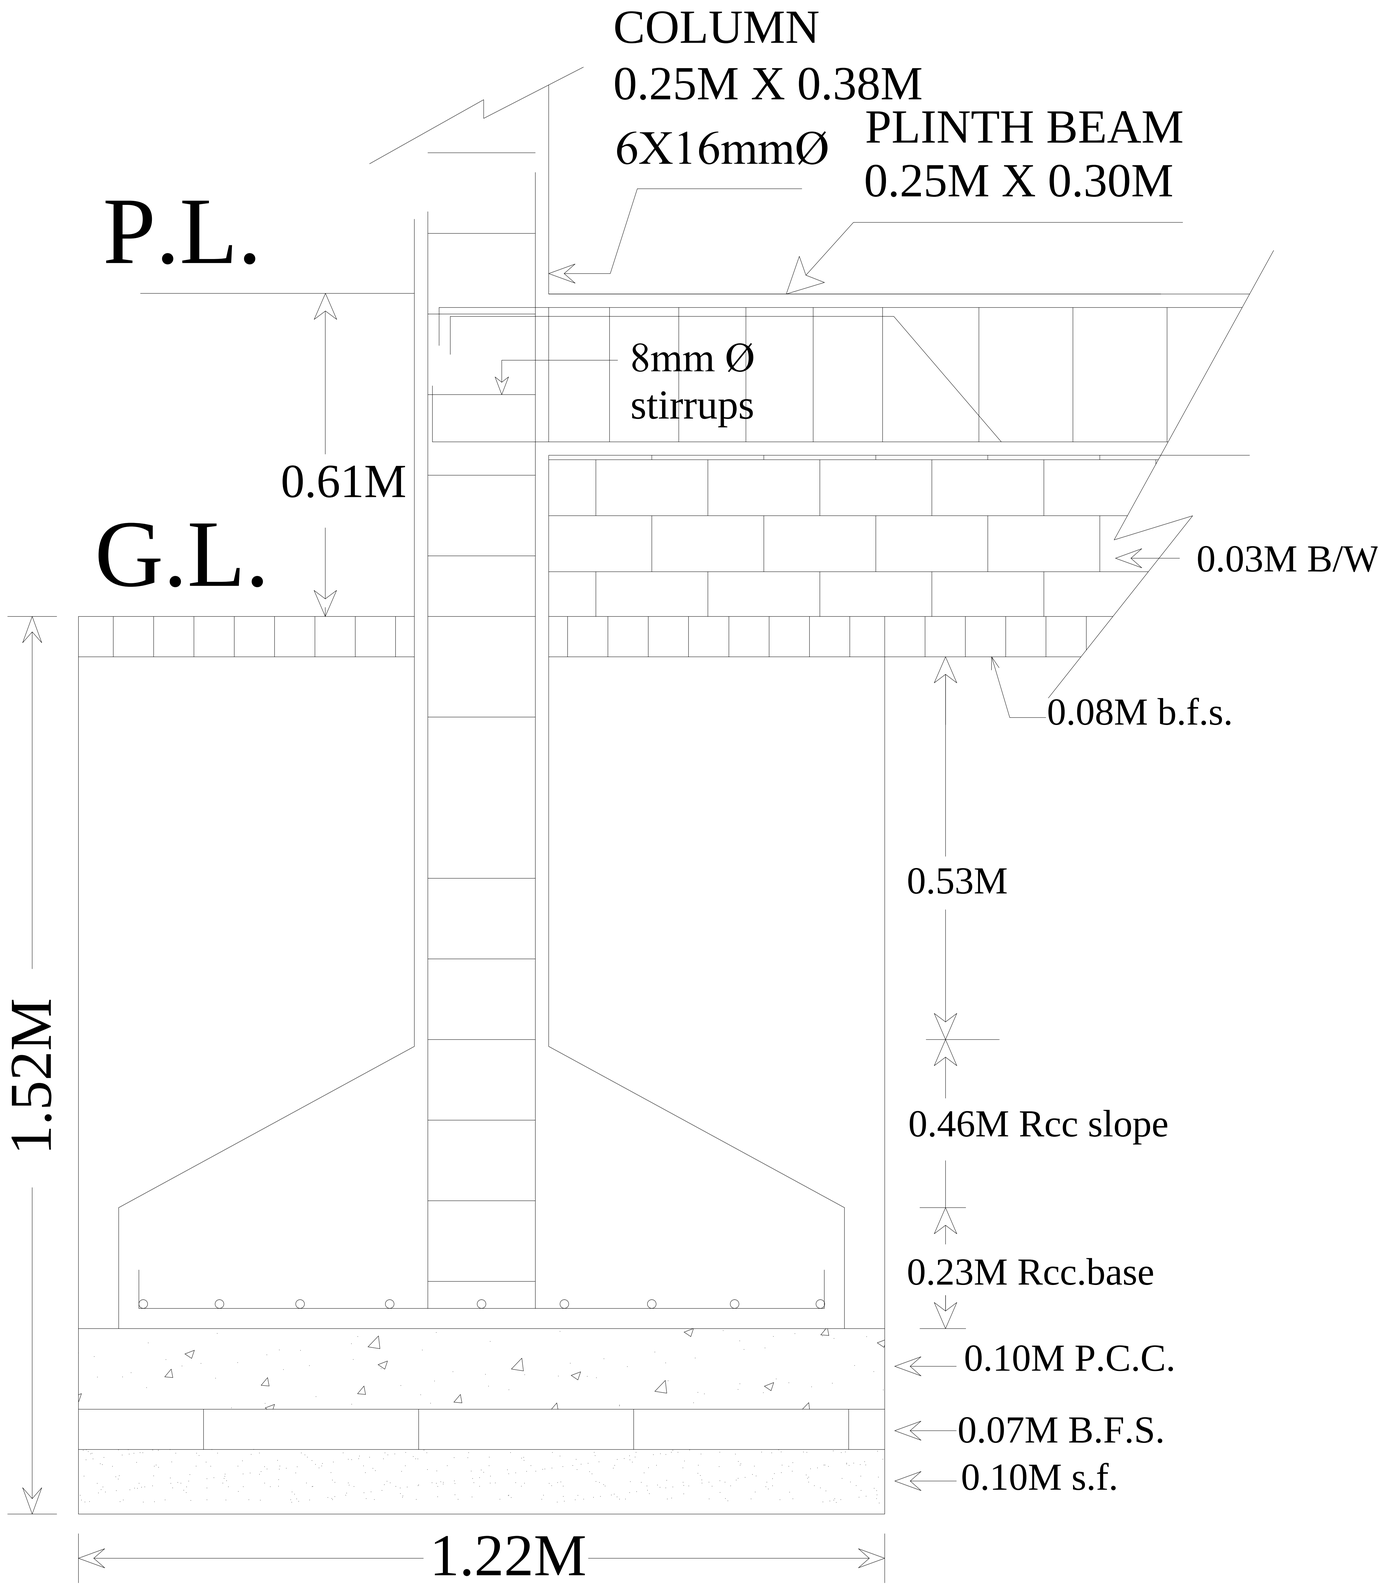

C/S OF FOOTING

Structure Detail