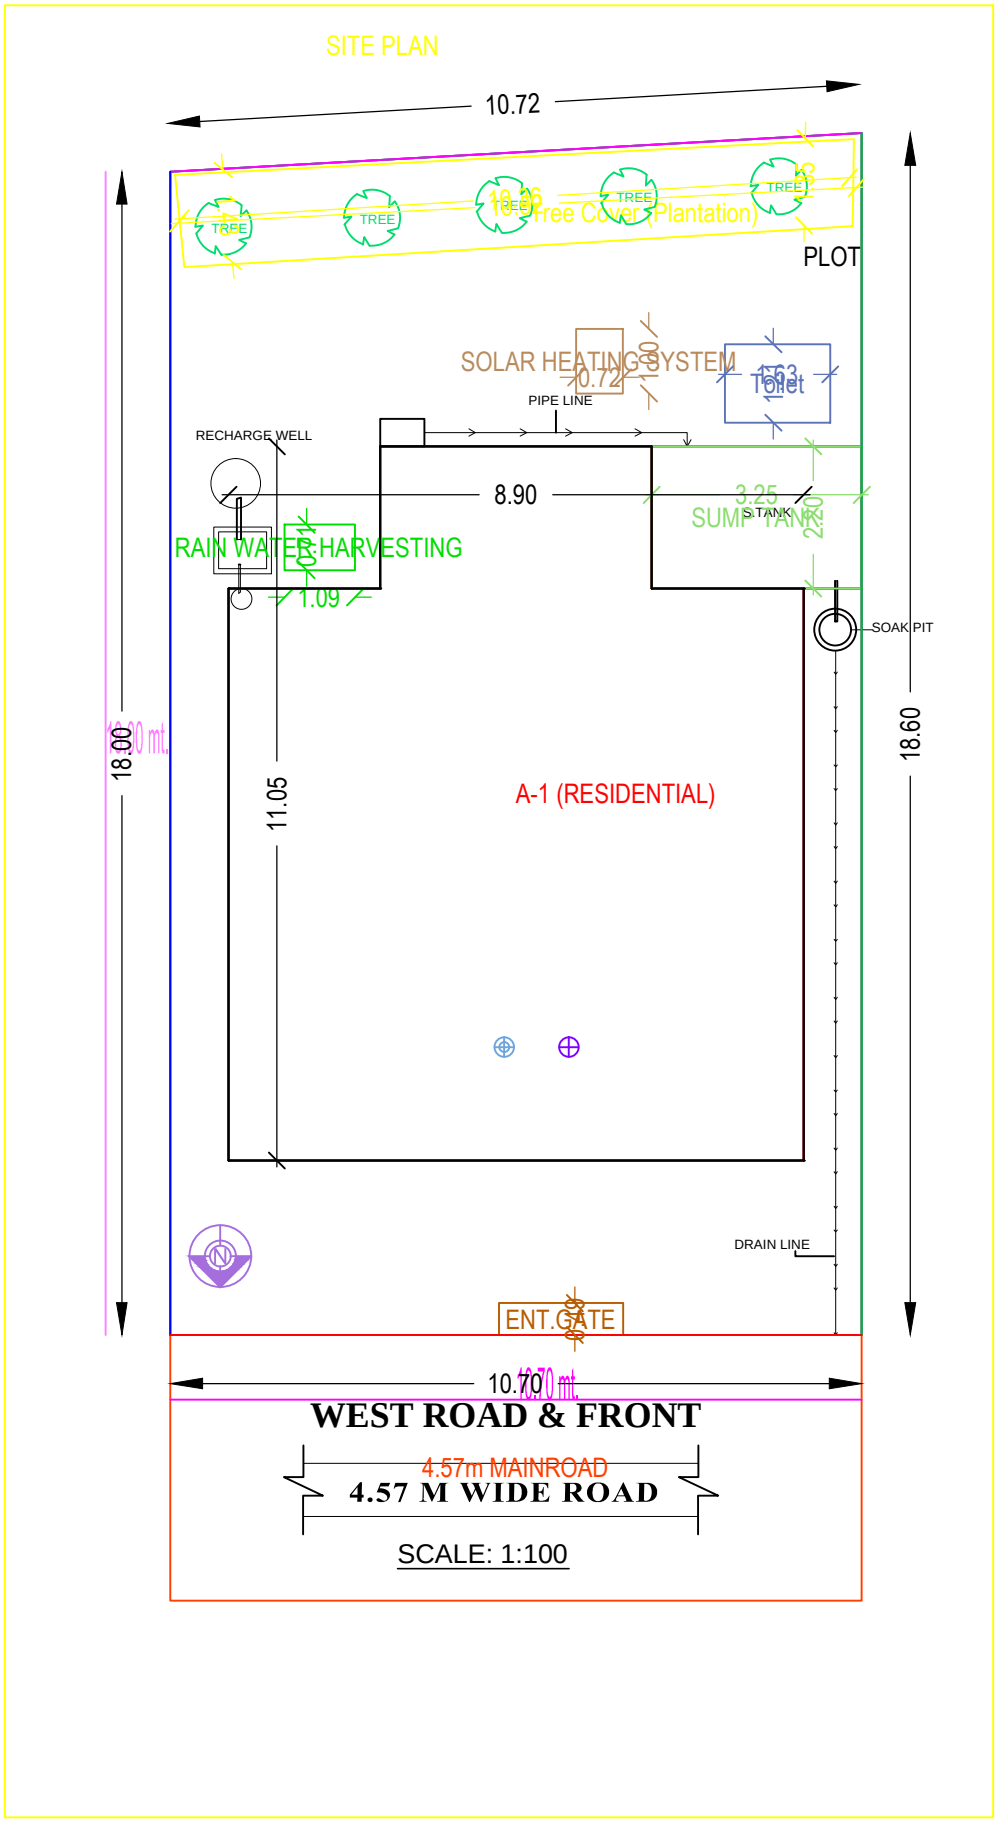
SITE PLAN
10.72
TREE
Tree Cover (Plantation)
PLOT
SOLAR HEATING SYSTEM
0.72
1.00
Toilet
PIPE LINE
RECHARGE WELL
8.90
3.25
S.TANK
SUMP TANK
2.20
RAIN WATER HARVESTING
1.09
SOAK PIT
18.00
18.60
11.05
A-1 (RESIDENTIAL)
DRAIN LINE
ENT.GATE
10.70
WEST ROAD & FRONT
4.57m MAINROAD
4.57 M WIDE ROAD
SCALE: 1:100