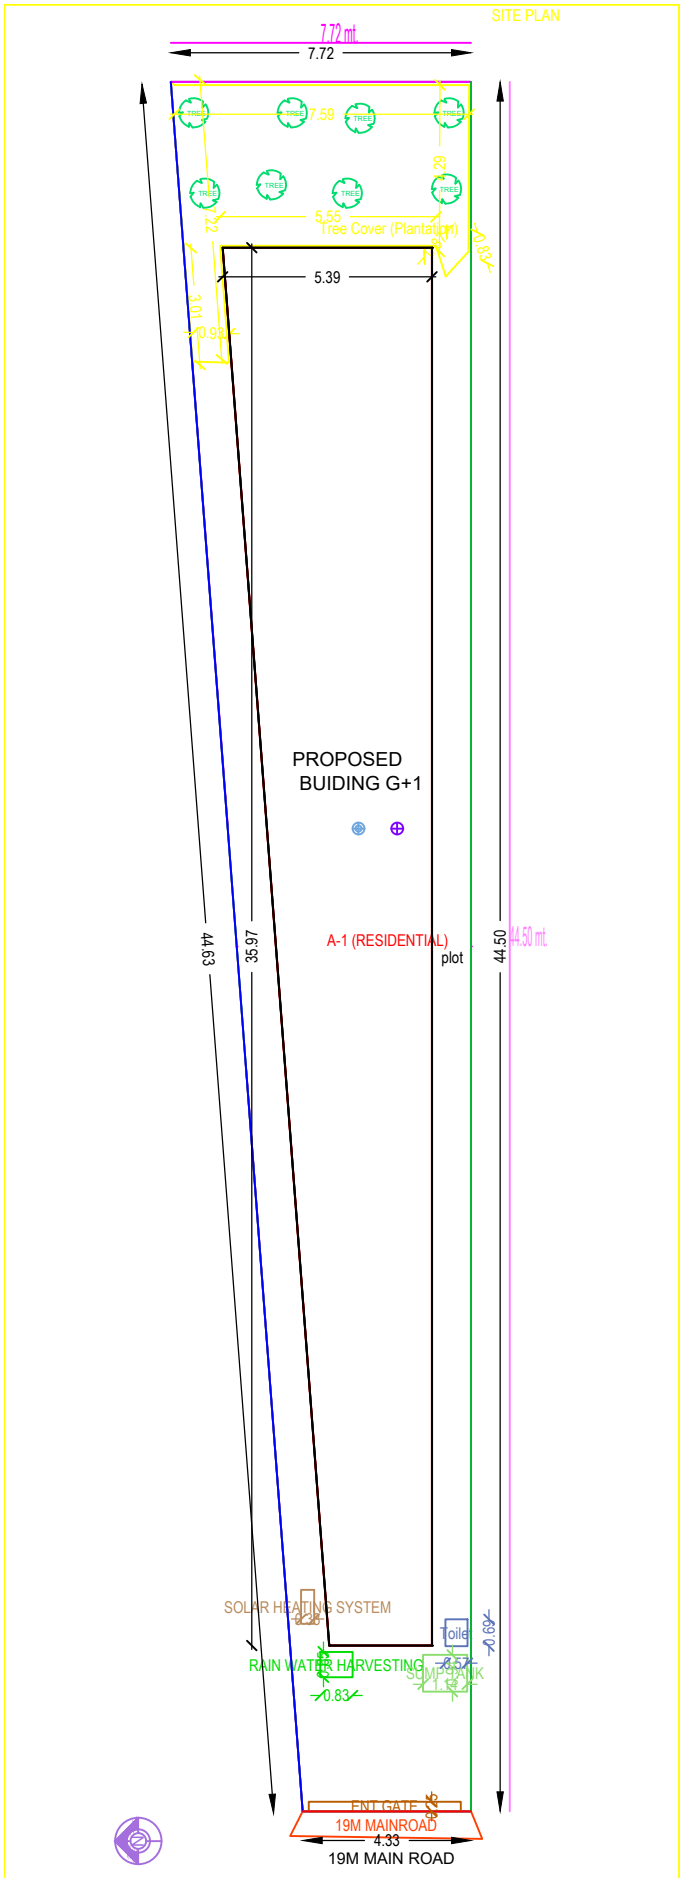
SITE PLAN
7.72 mt.
7.72
7.59
TREE
2.29
2.2
5.55
Tree Cover (Plantation)
0.83
5.39
3.01
0.98
PROPOSED
BUIDING G+1
A-1 (RESIDENTIAL)
plot
44.63
35.97
44.50
44.50 mt.
SOLAR HEATING SYSTEM
toilet
0.69
RAIN WATER HARVESTING
SUMP TANK
0.83
ENT.GATE
19M MAINROAD
4.33
19M MAIN ROAD