SITE PLAN

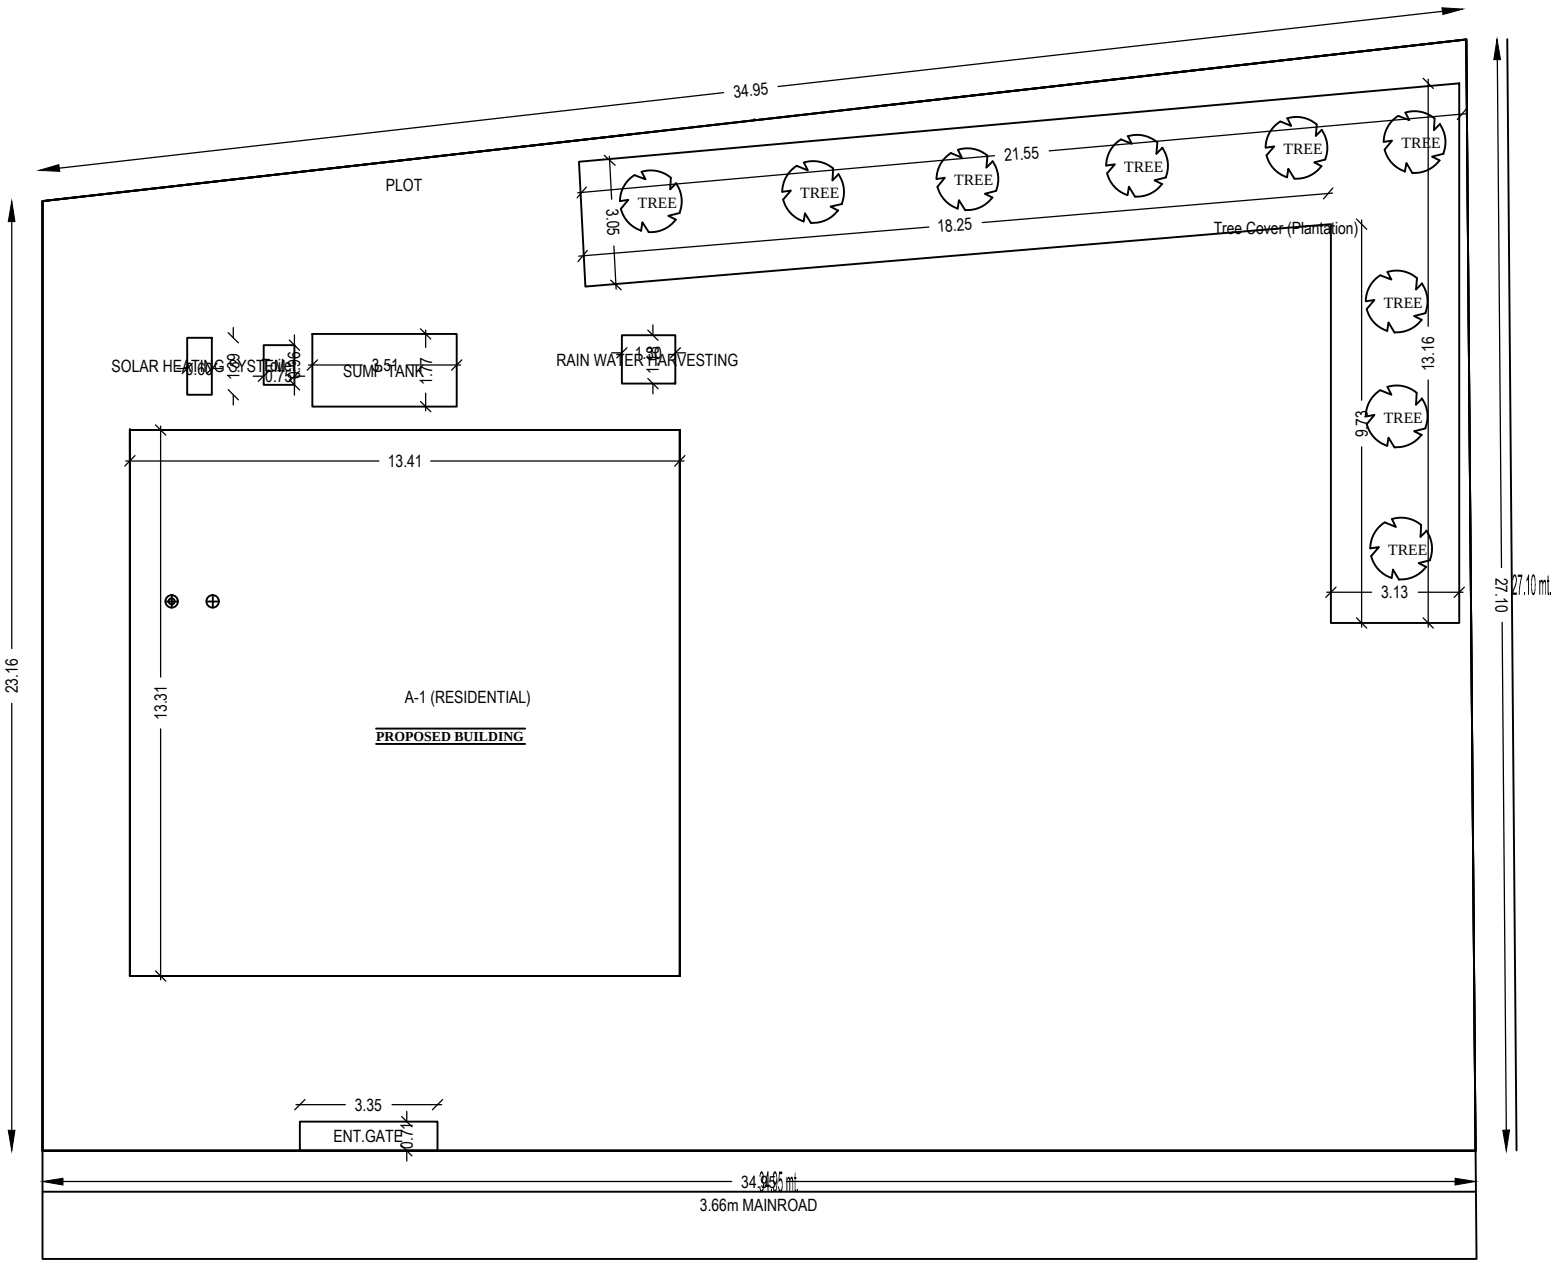

NORTH SIDE 10' WIDE PROPOSED ROAD