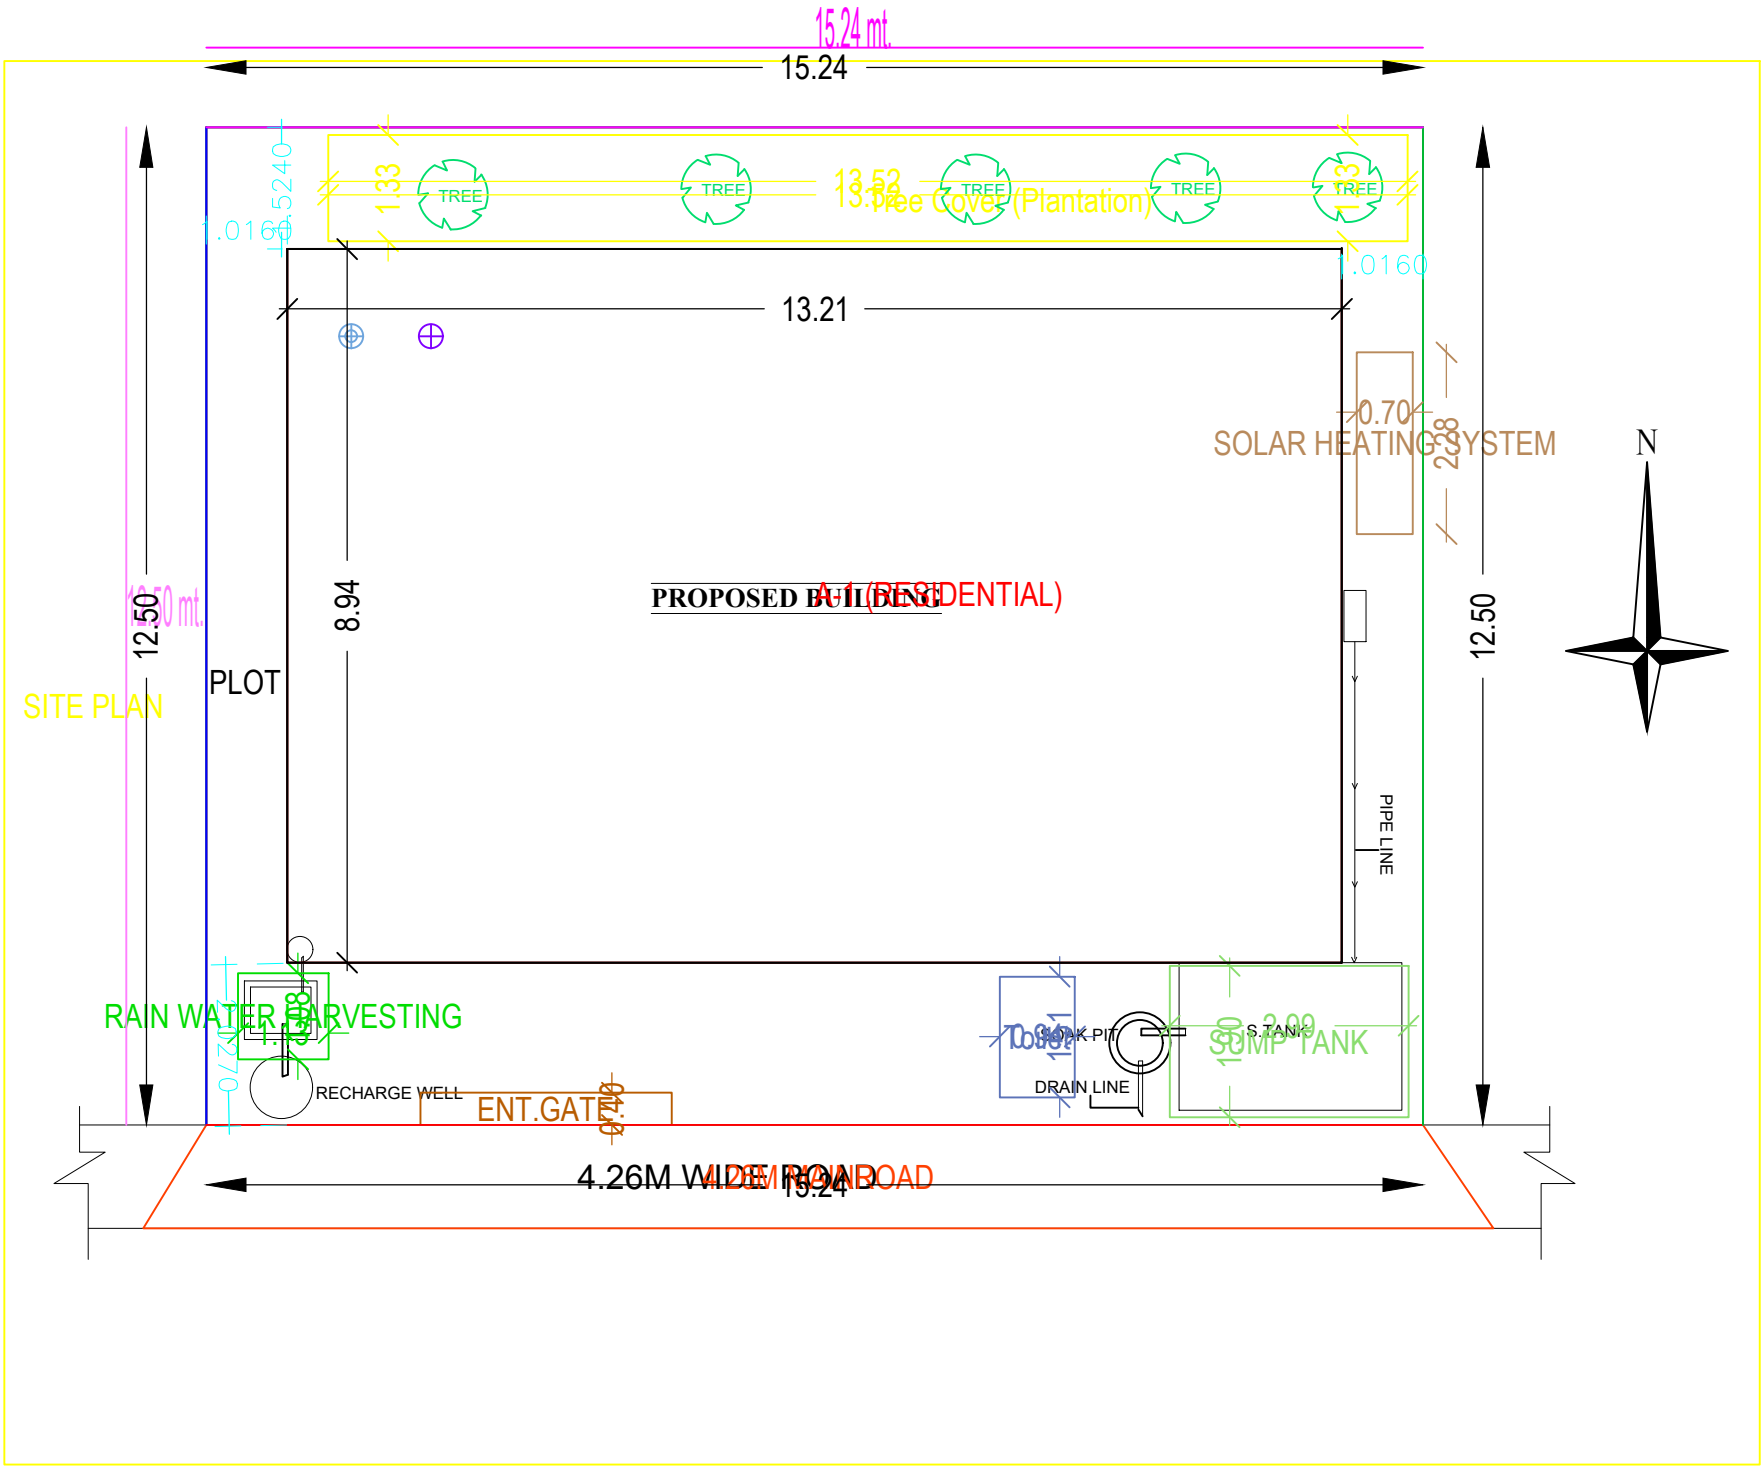
15.24 mt.
15.24
TREE
TREE
TREE
TREE
TREE
13.53
Tree Cover (Plantation)
1.33
1.33
1.0160
1.0160
13.21
0.70
2.38
SOLAR HEATING SYSTEM
N
PROPOSED BUILDING
A-1 (RESIDENTIAL)
8.94
12.50
12.50
PLOT
SITE PLAN
PIPE LINE
RAIN WATER HARVESTING
1.308
RECHARGE WELL
ENT.GATE
0.90
Toilet
SEPTIC TANK
S.TANK
DRAIN LINE
SUMP TANK
2.09
4.26M WIDE ROAD
15.24