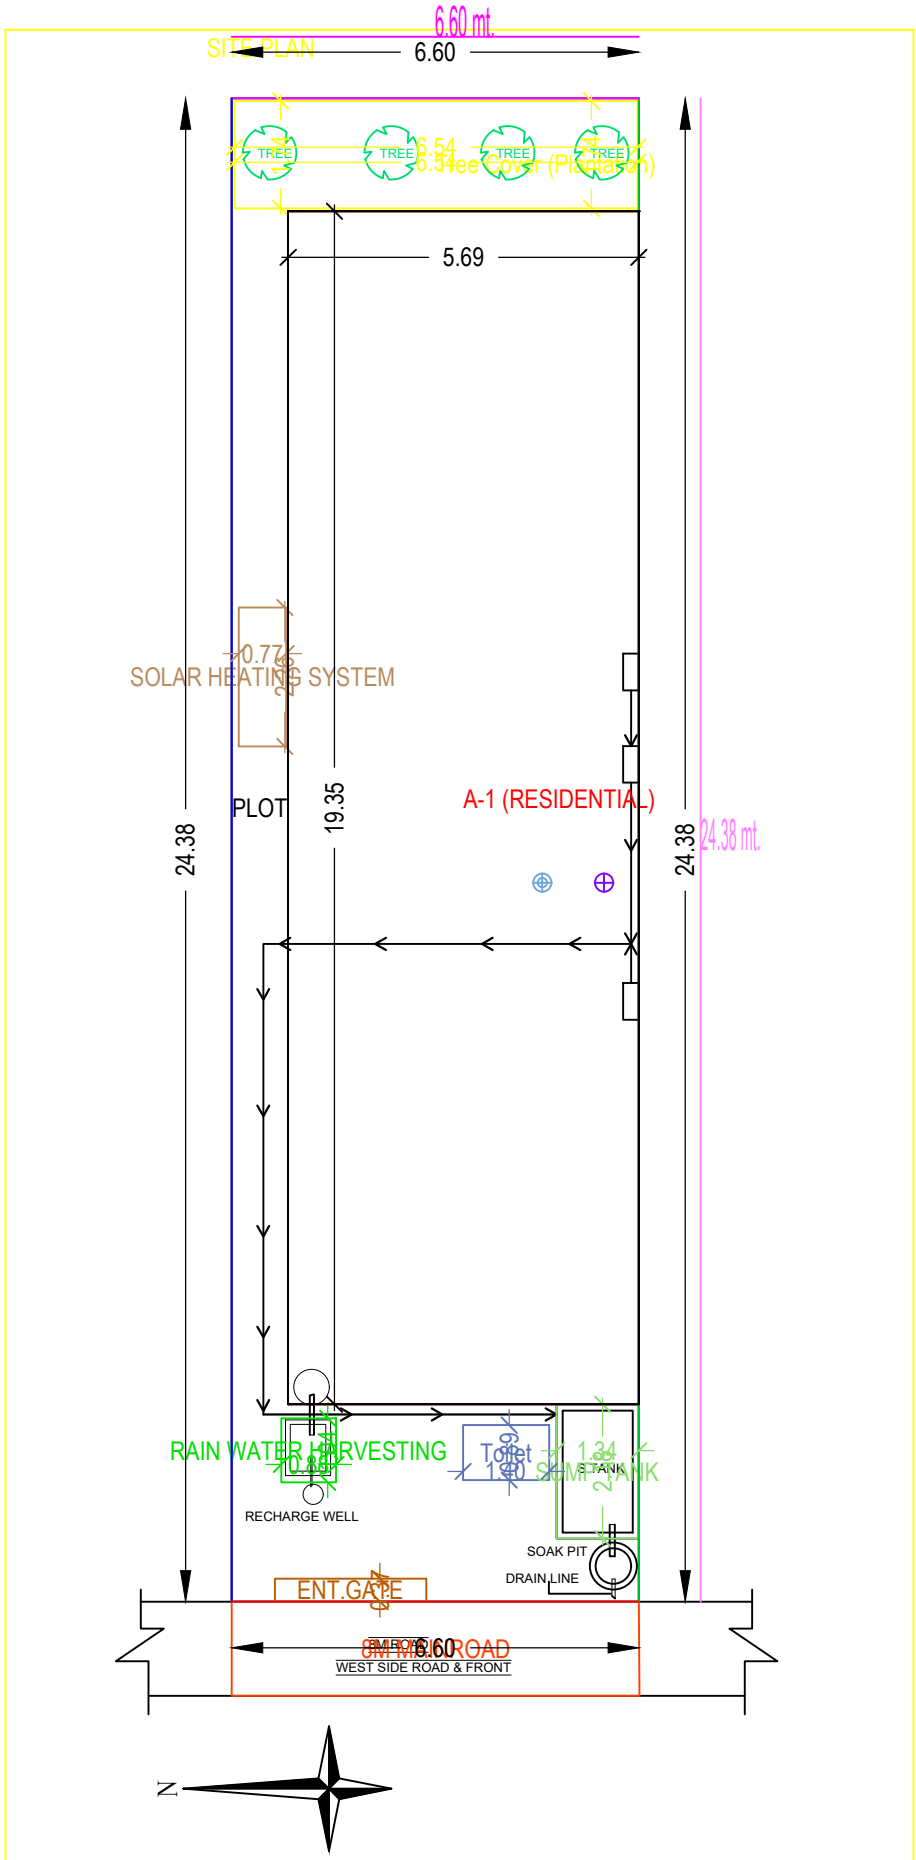
6.60 mt.
SITE PLAN
6.60
TREE
TREE
TREE
TREE
6.54
Tree Cover (Plantation)
5.69
0.77
SOLAR HEATING SYSTEM
PLOT
19.35
A-1 (RESIDENTIAL)
24.38
24.38
24.38 mt.
RAIN WATER HARVESTING
Toilet
1.34
STORAGE TANK
RECHARGE WELL
SOAK PIT
DRAIN LINE
ENT.GATE
6.60
WEST SIDE ROAD & FRONT
N