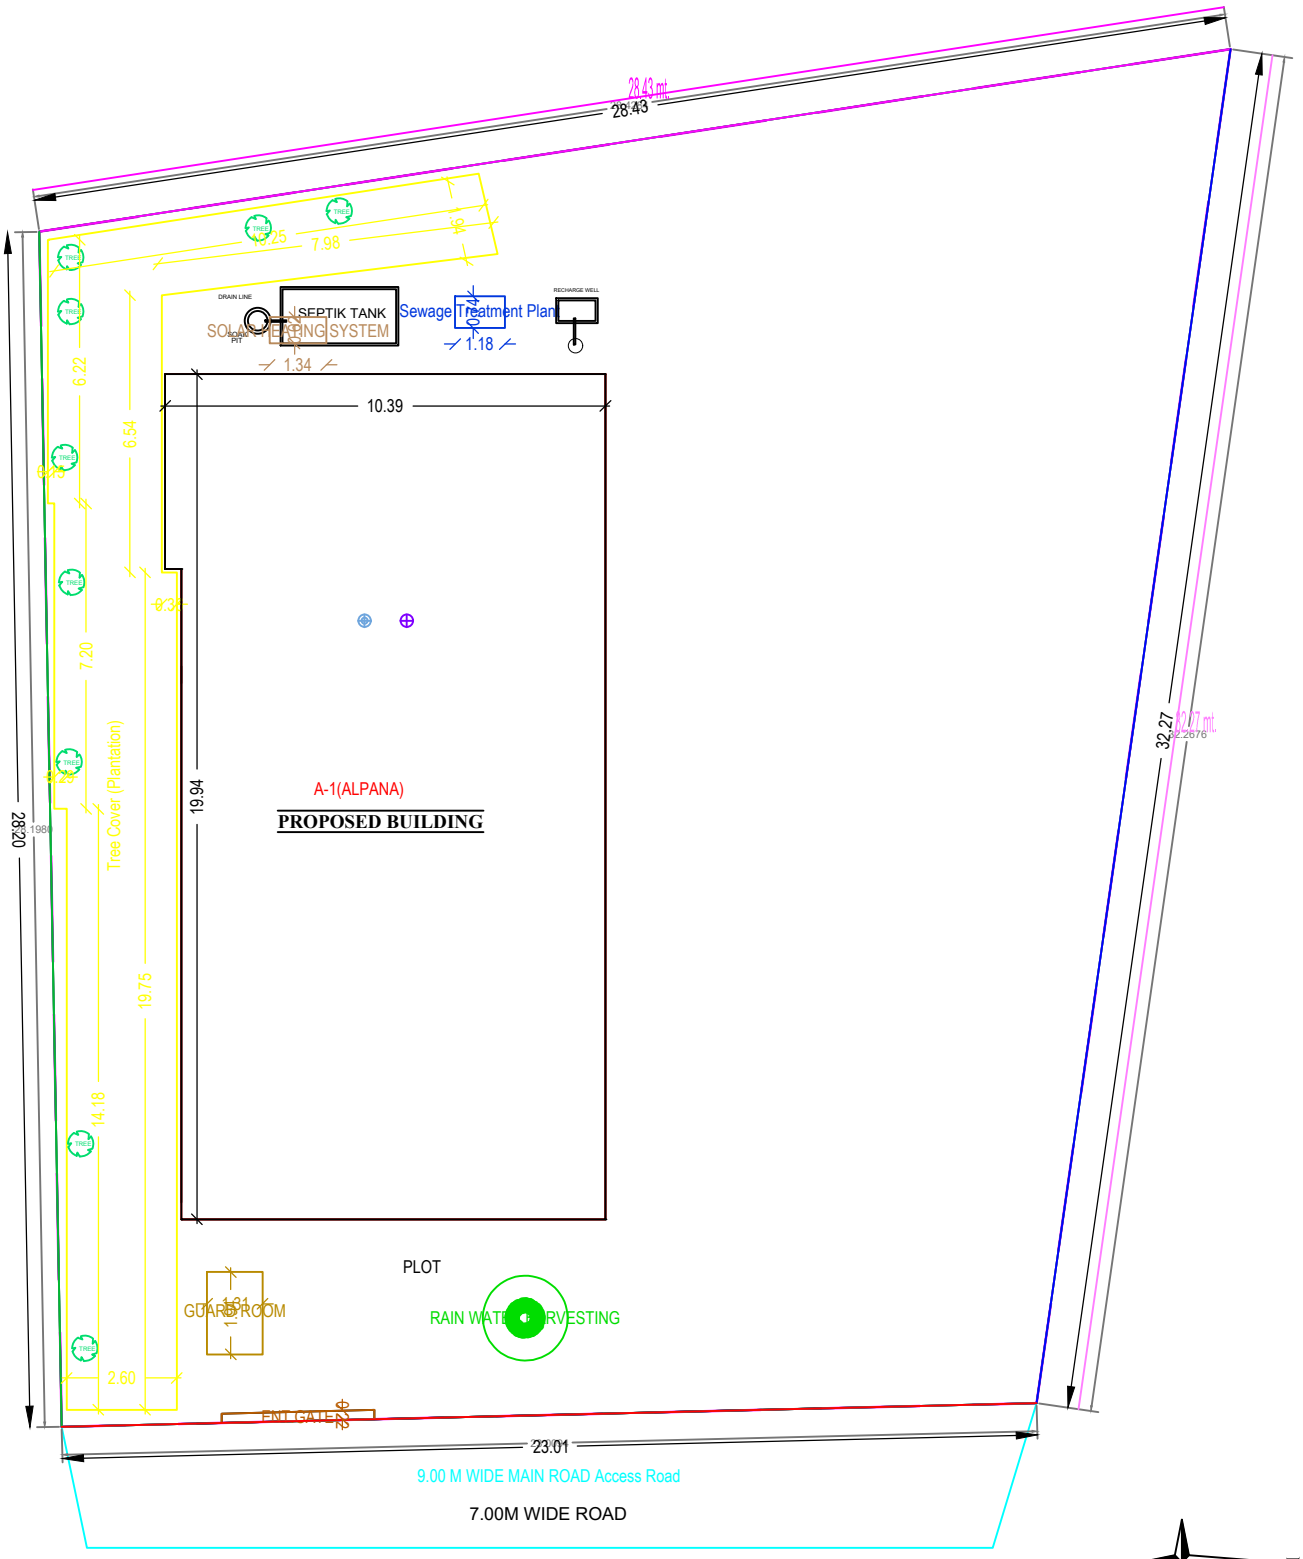
28.43 mt.
28.43
7.98
DRAIN LINE
SEPTIK TANK
Sewage Treatment Plant
RECHARGE WELL
SOLAR HEATING SYSTEM
1.18
1.34
10.39
6.22
6.54
7.20
Tree Cover (Plantation)
19.94
A-1(ALPANA)
PROPOSED BUILDING
28.20
19.75
14.18
32.27
12.07 mt.
PLOT
GUARD ROOM
RAIN WATER HARVESTING
2.60
ENT GATE
23.01
9.00 M WIDE MAIN ROAD Access Road
7.00M WIDE ROAD
N

KEY PLAN