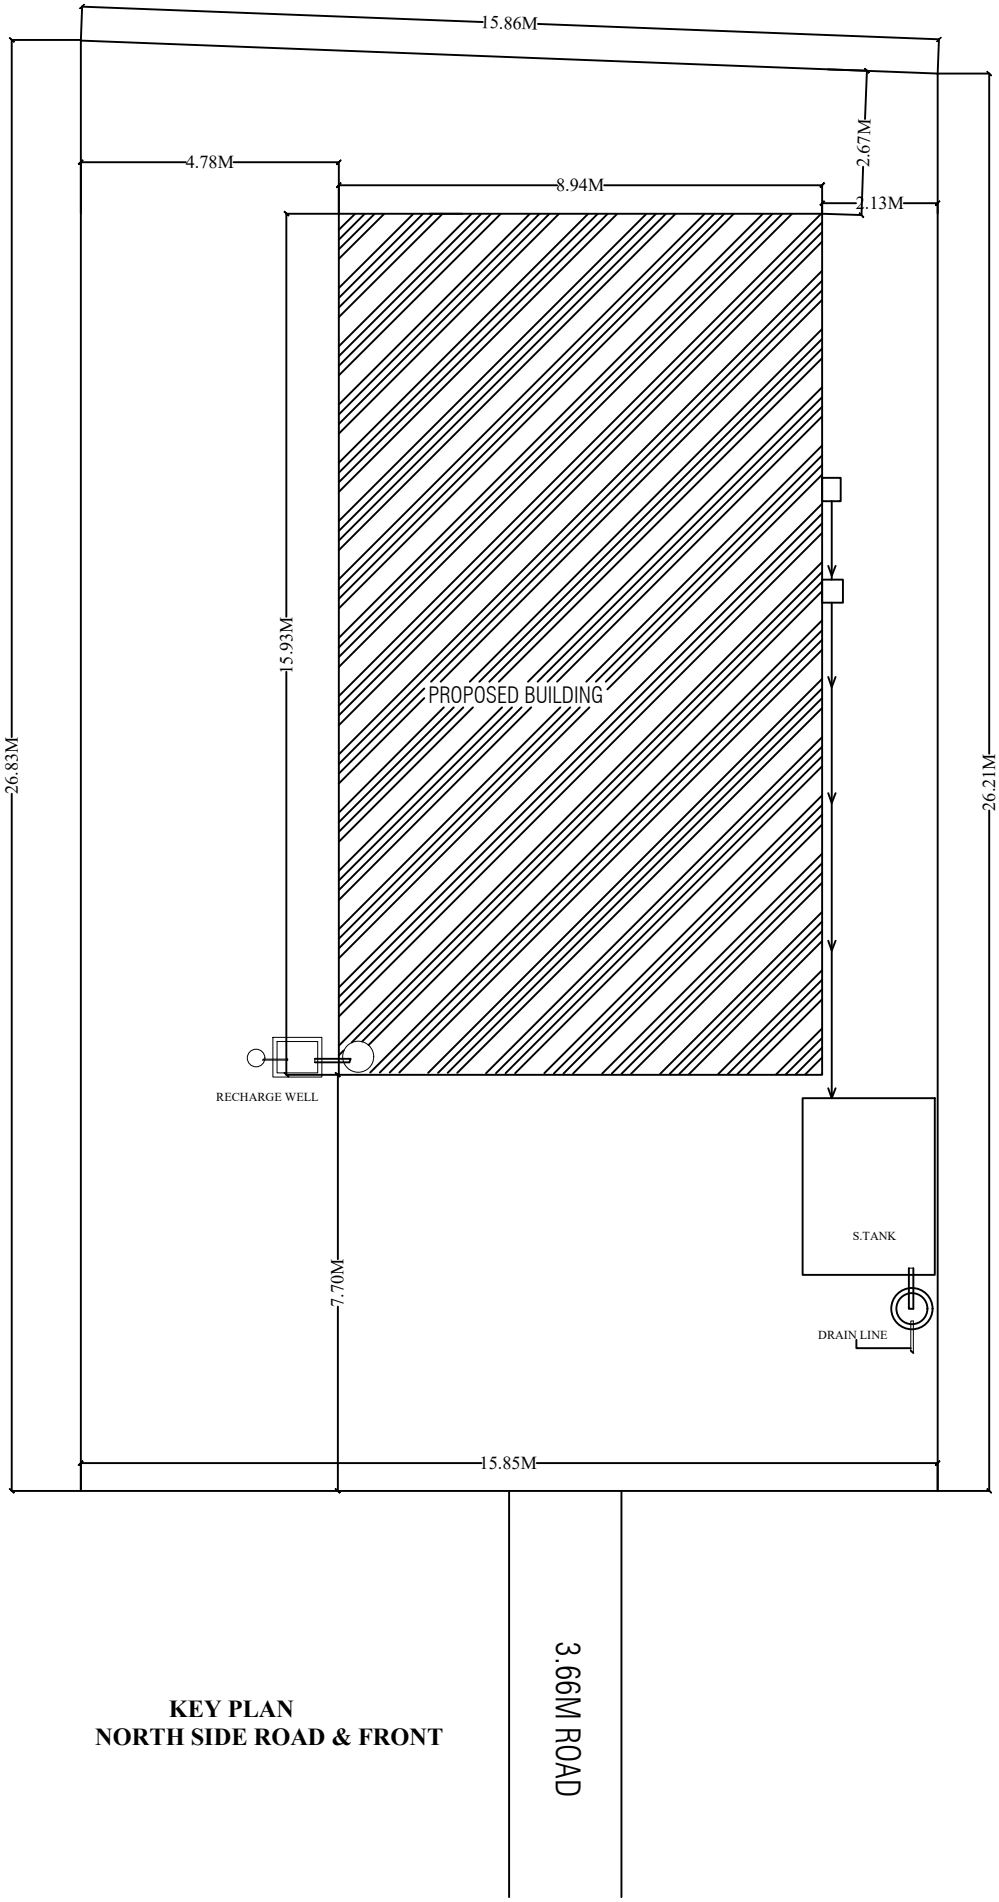

KEY PLAN
NORTH SIDE ROAD & FRONT