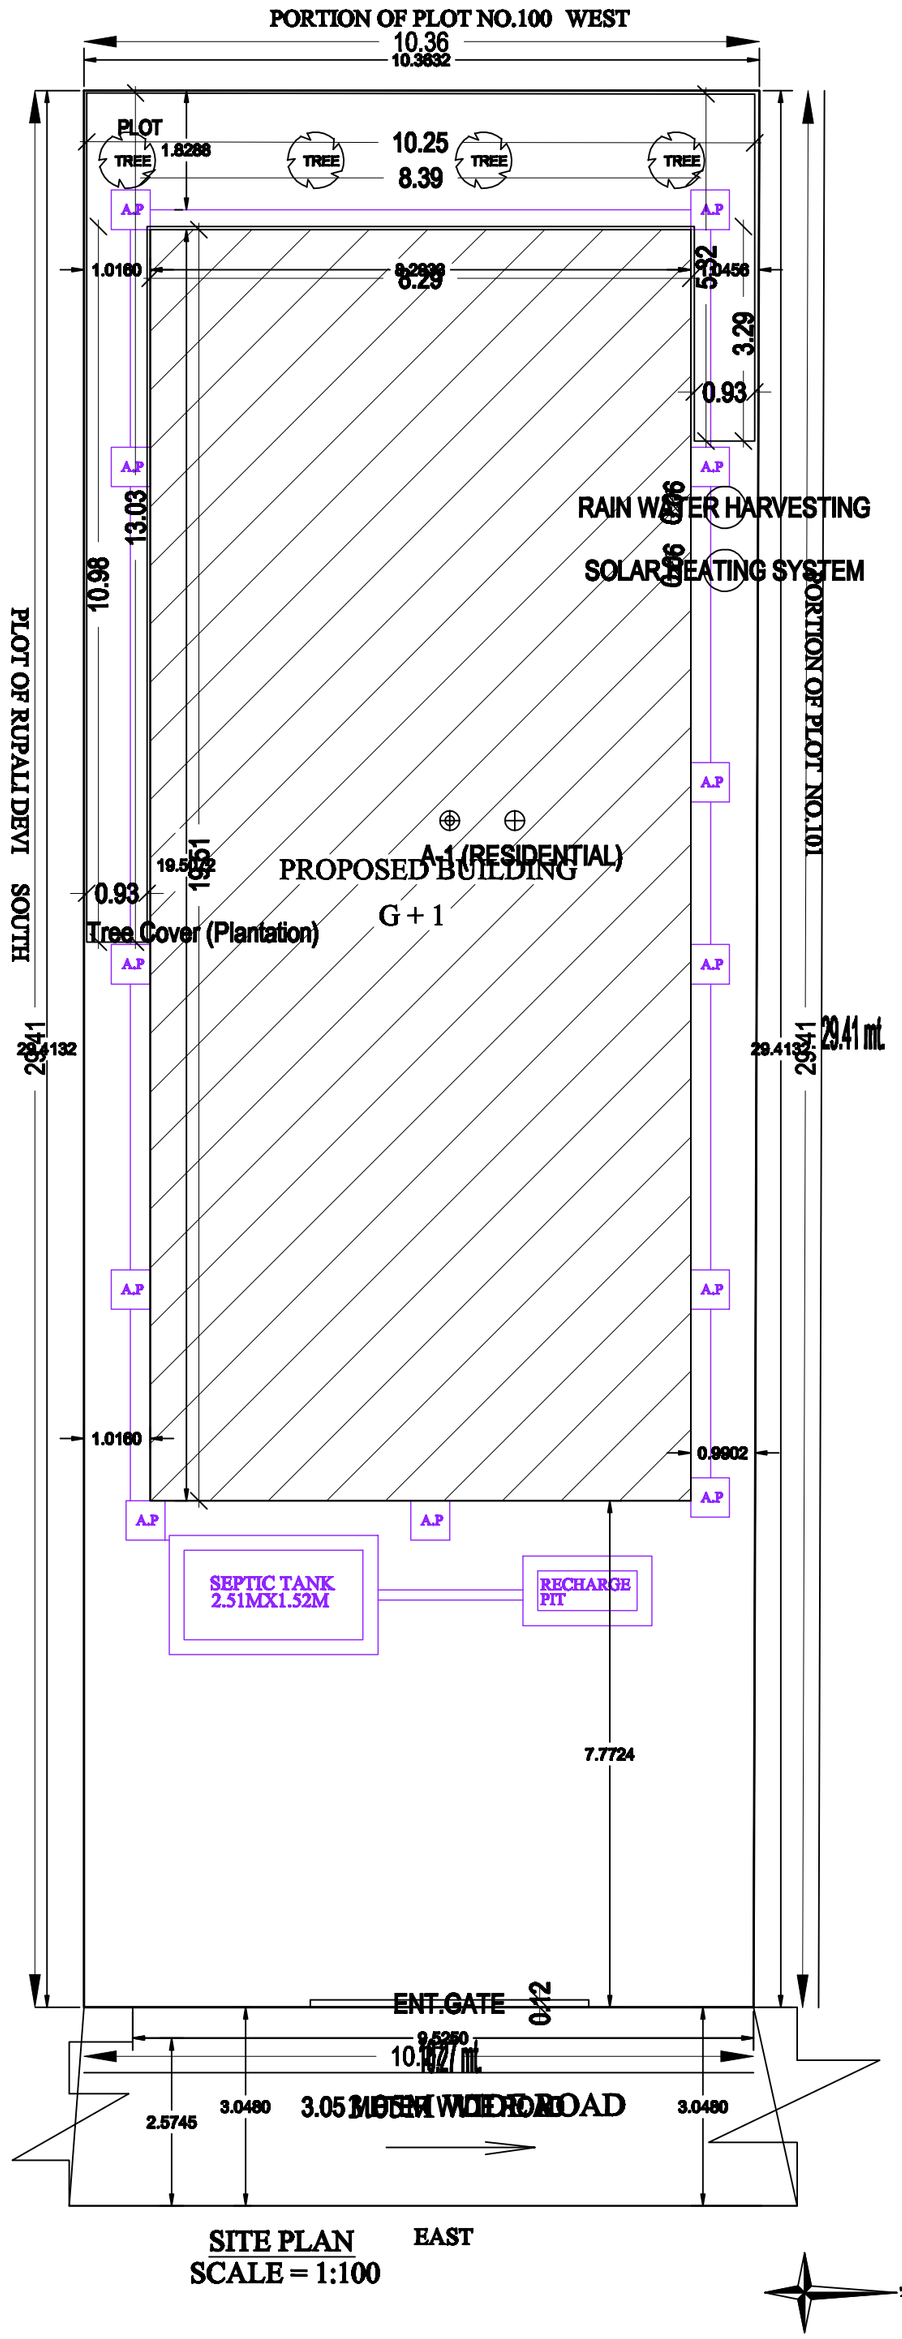
PORTION OF PLOT NO.100 WEST
10.36
10.3632
PLOT
TREE
1.8288
10.25
8.39
A.P
1.0160
8.29
3.29
0.93
13.03
10.98
RAIN WATER HARVESTING
SOLAR HEATING SYSTEM
PLOT OF RUPALI DEVI SOUTH
PORTION OF PLOT NO.101
A-1 (RESIDENTIAL)
PROPOSED BUILDING
G + 1
Tree Cover (Plantation)
29.41 mt.
SEPTIC TANK
2.51MX1.52M
RECHARGE PIT
7.7724
ENT.GATE
2.5745
3.0480
3.0480
SITE PLAN
SCALE = 1:100
EAST
SITE PLAN
N