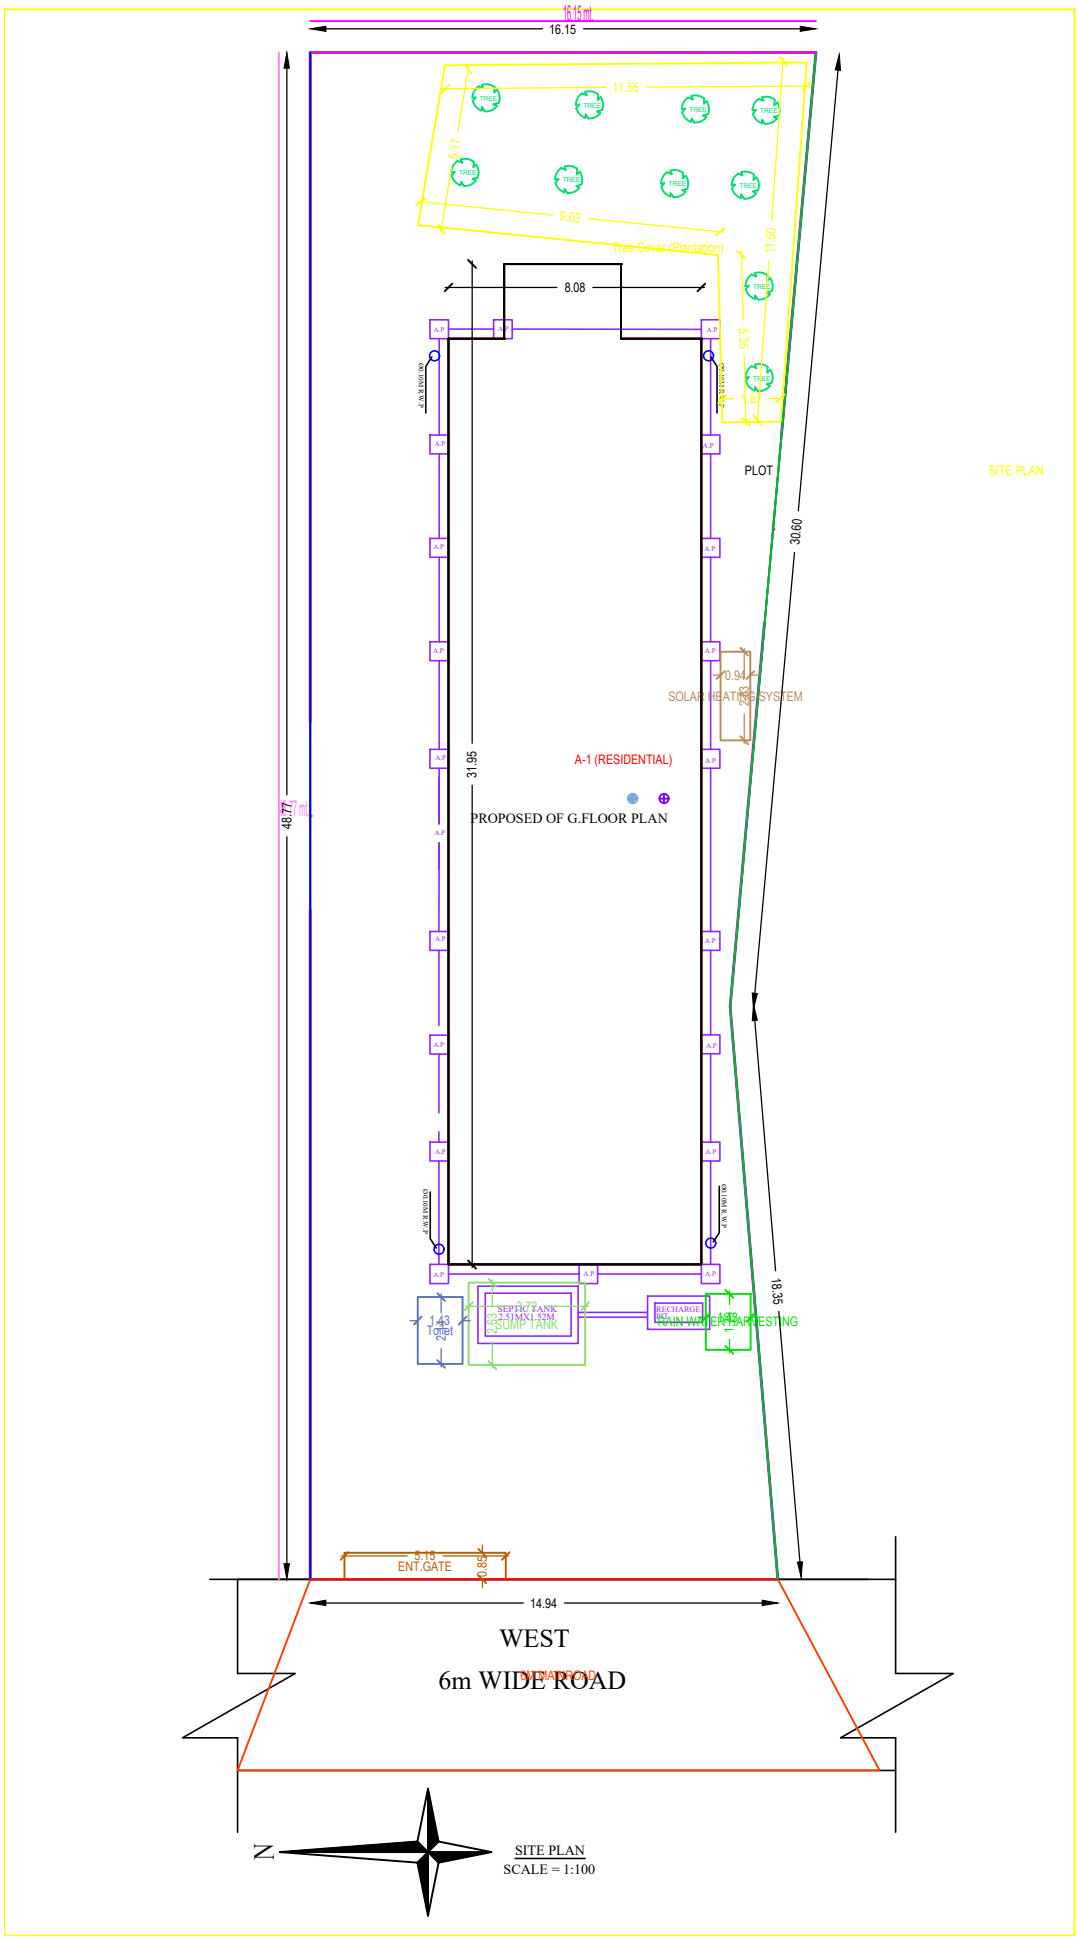
16.15
11.55
5.17
9.62
Tree Cover (Plantation)
11.50
8.08
5.55
PLOT
SITE PLAN
30.60
SOLAR HEATING SYSTEM
0.94
31.95
A-1 (RESIDENTIAL)
PROPOSED OF G.FLOOR PLAN
48.77
18.35
SEPTIC TANK
SUMP TANK
RECHARGE
RAIN WATER HARVESTING
3.15
ENT.GATE
0.89
14.94
WEST
6m WIDE ROAD
SITE PLAN
SCALE = 1:100