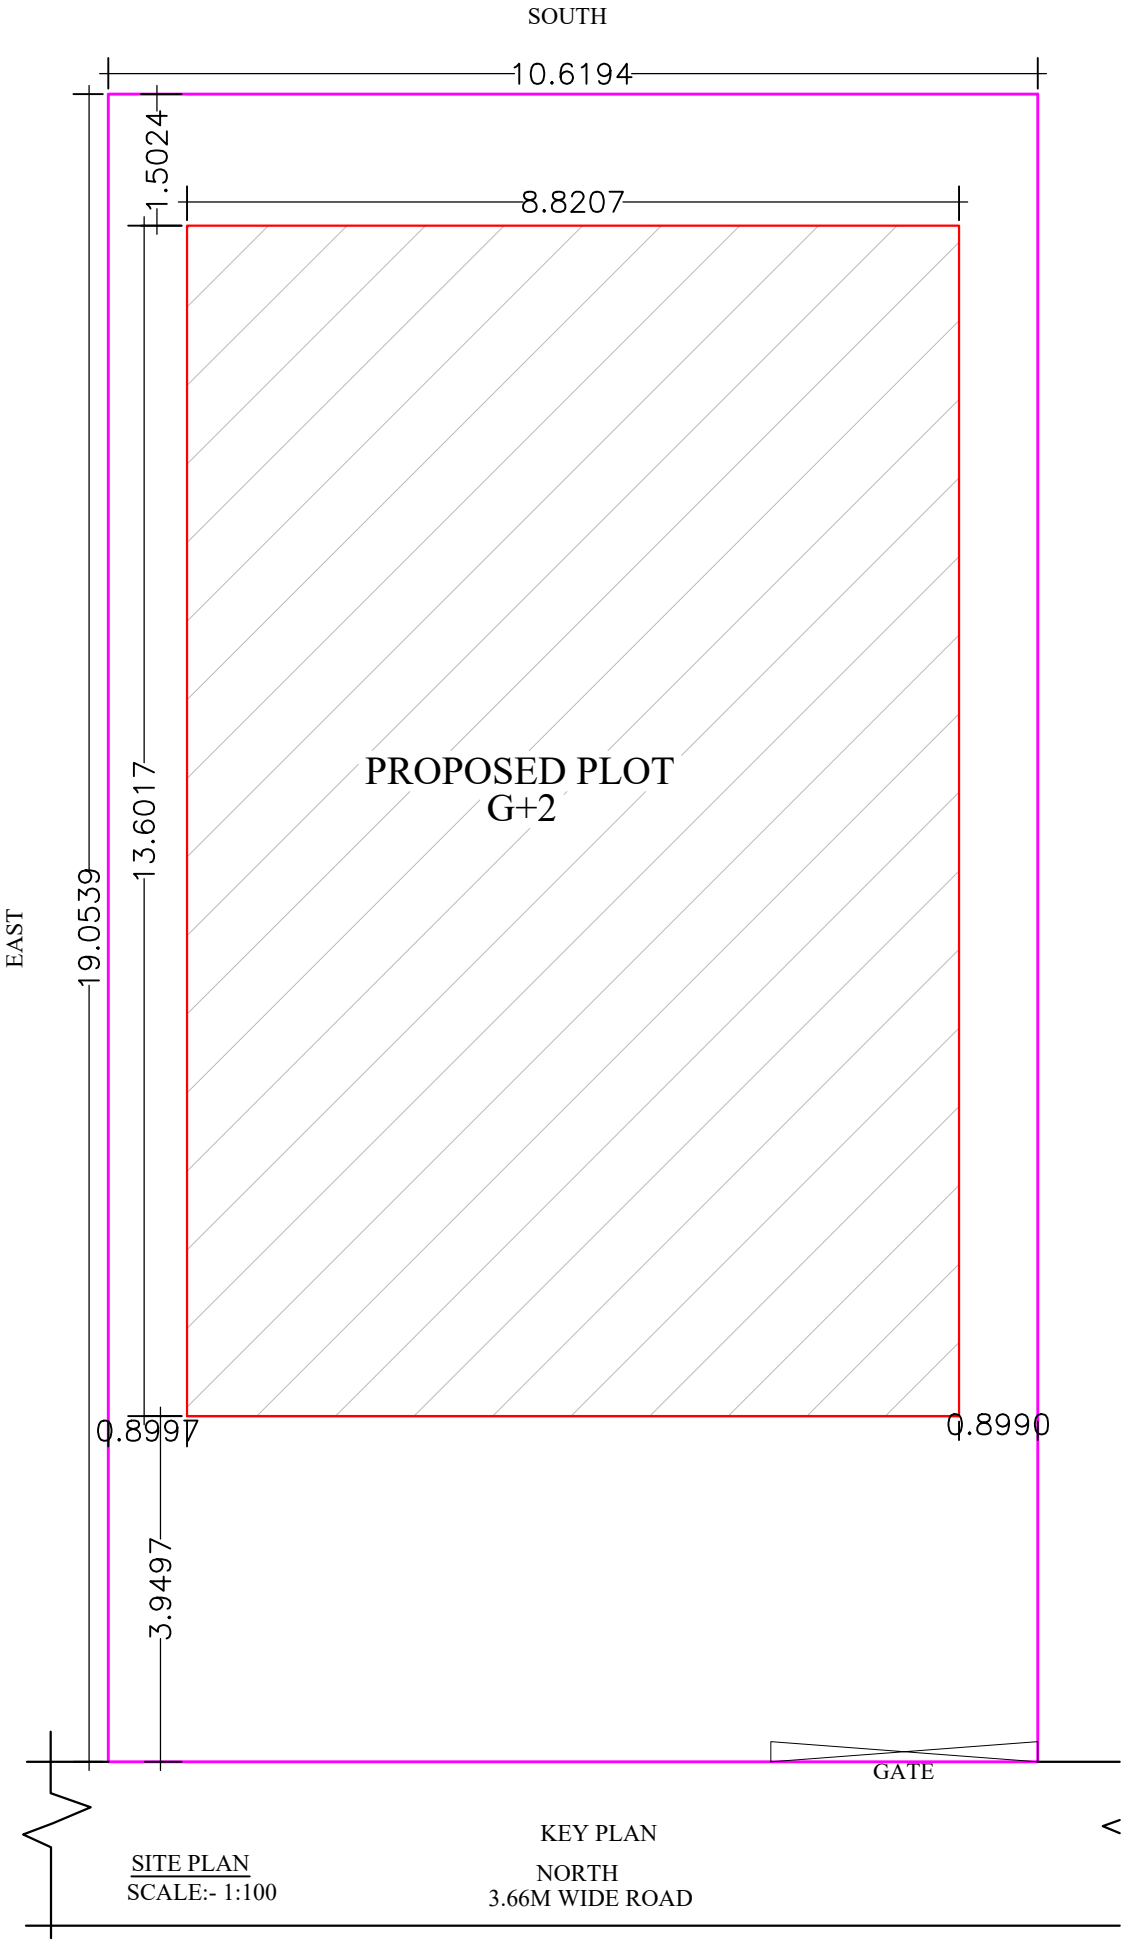

SITE PLAN
SCALE:- 1:100