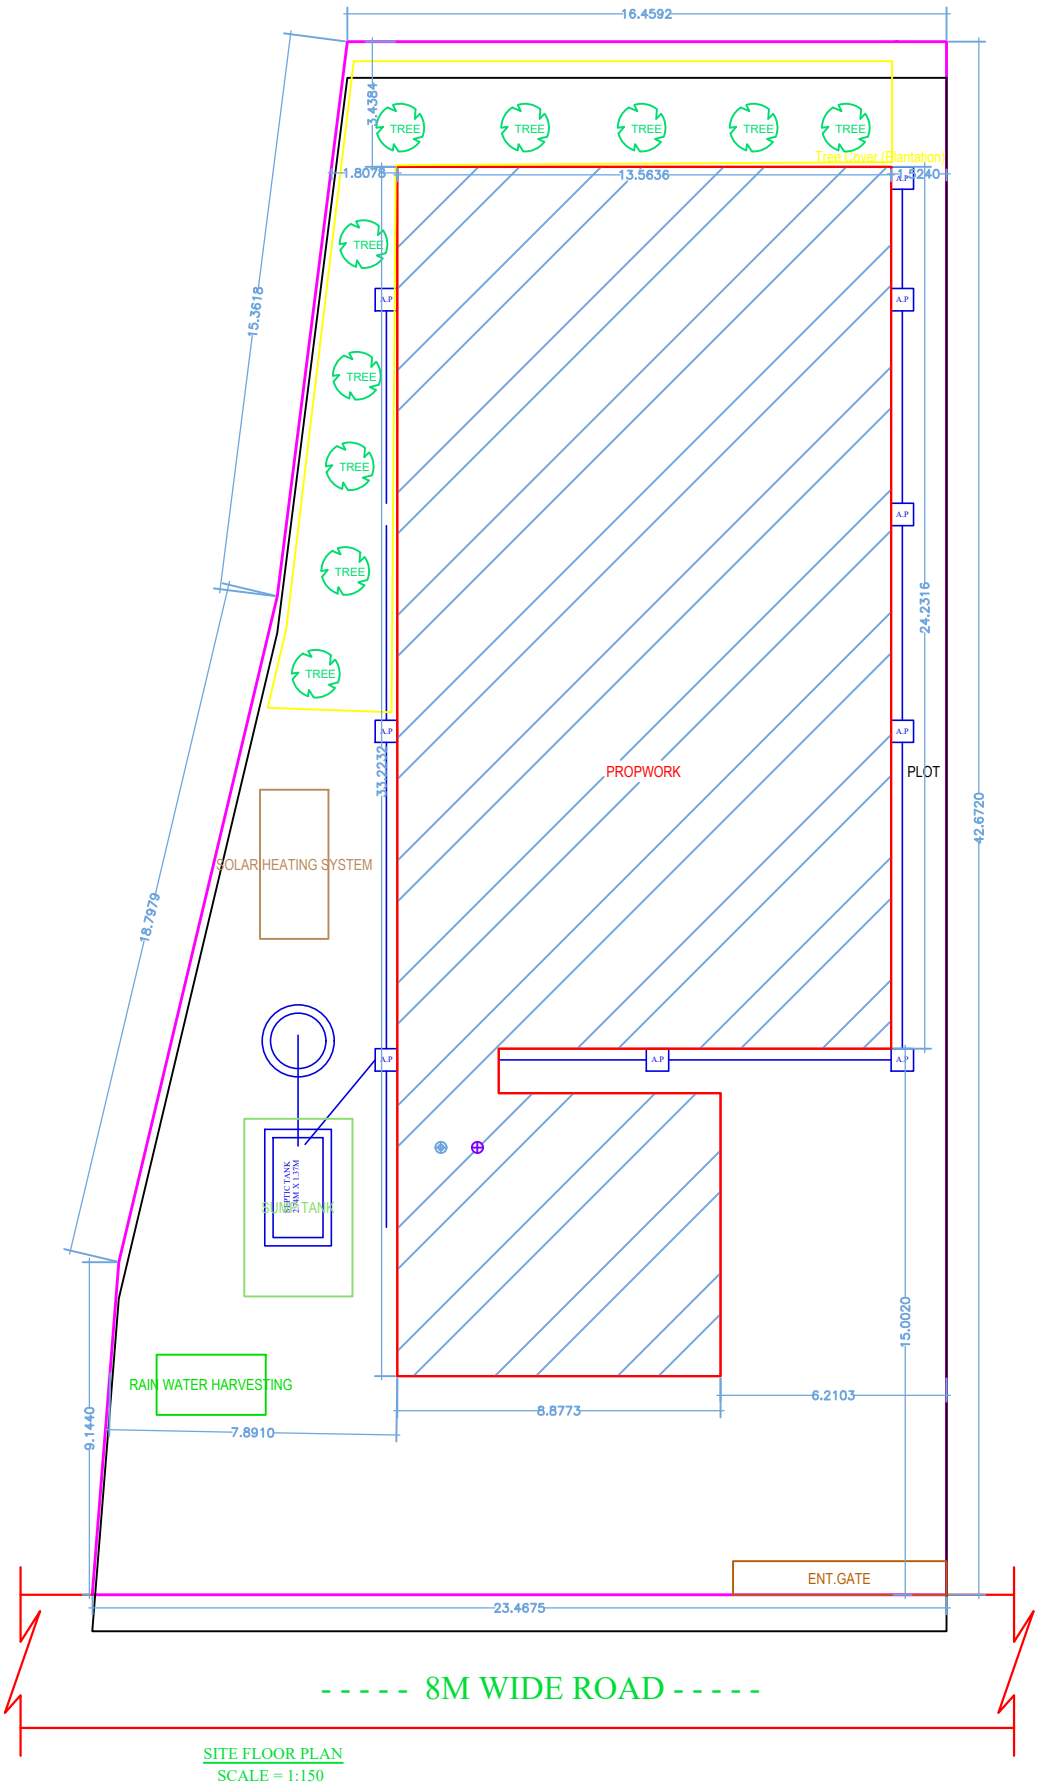

SITE FLOOR PLAN
SCALE = 1:150