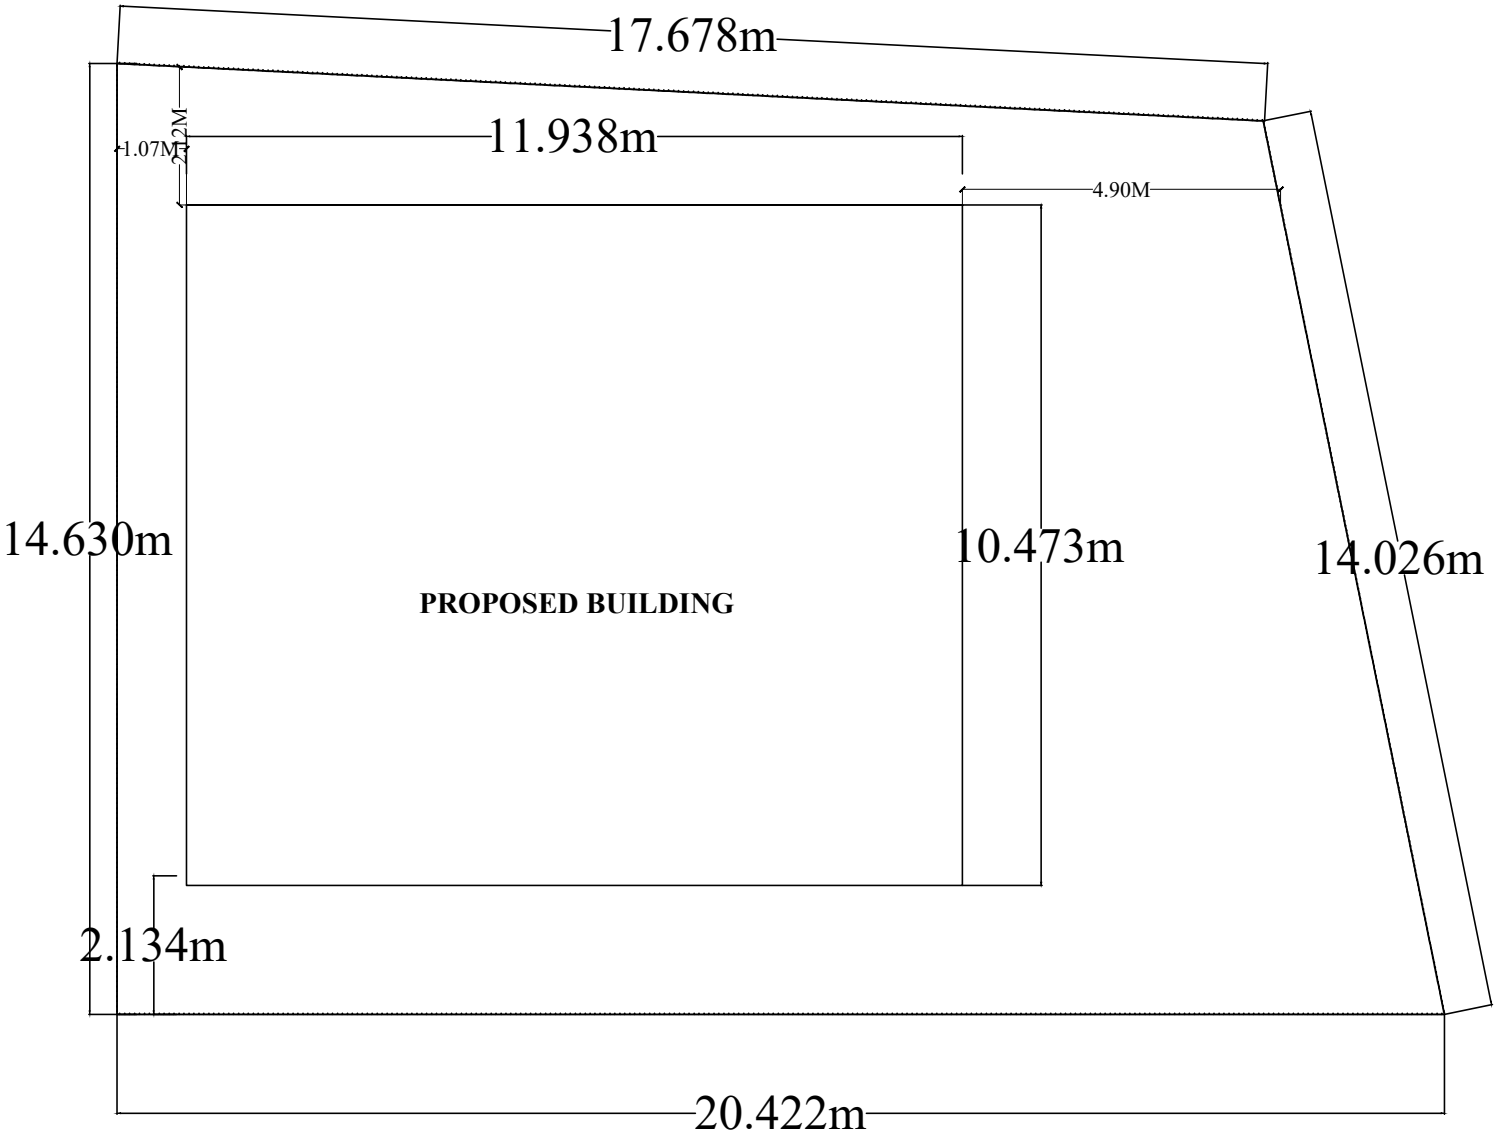

SOUTH SIDE ROAD & FRONT

3.96 M WIDE ROAD

SCALE: 1:100