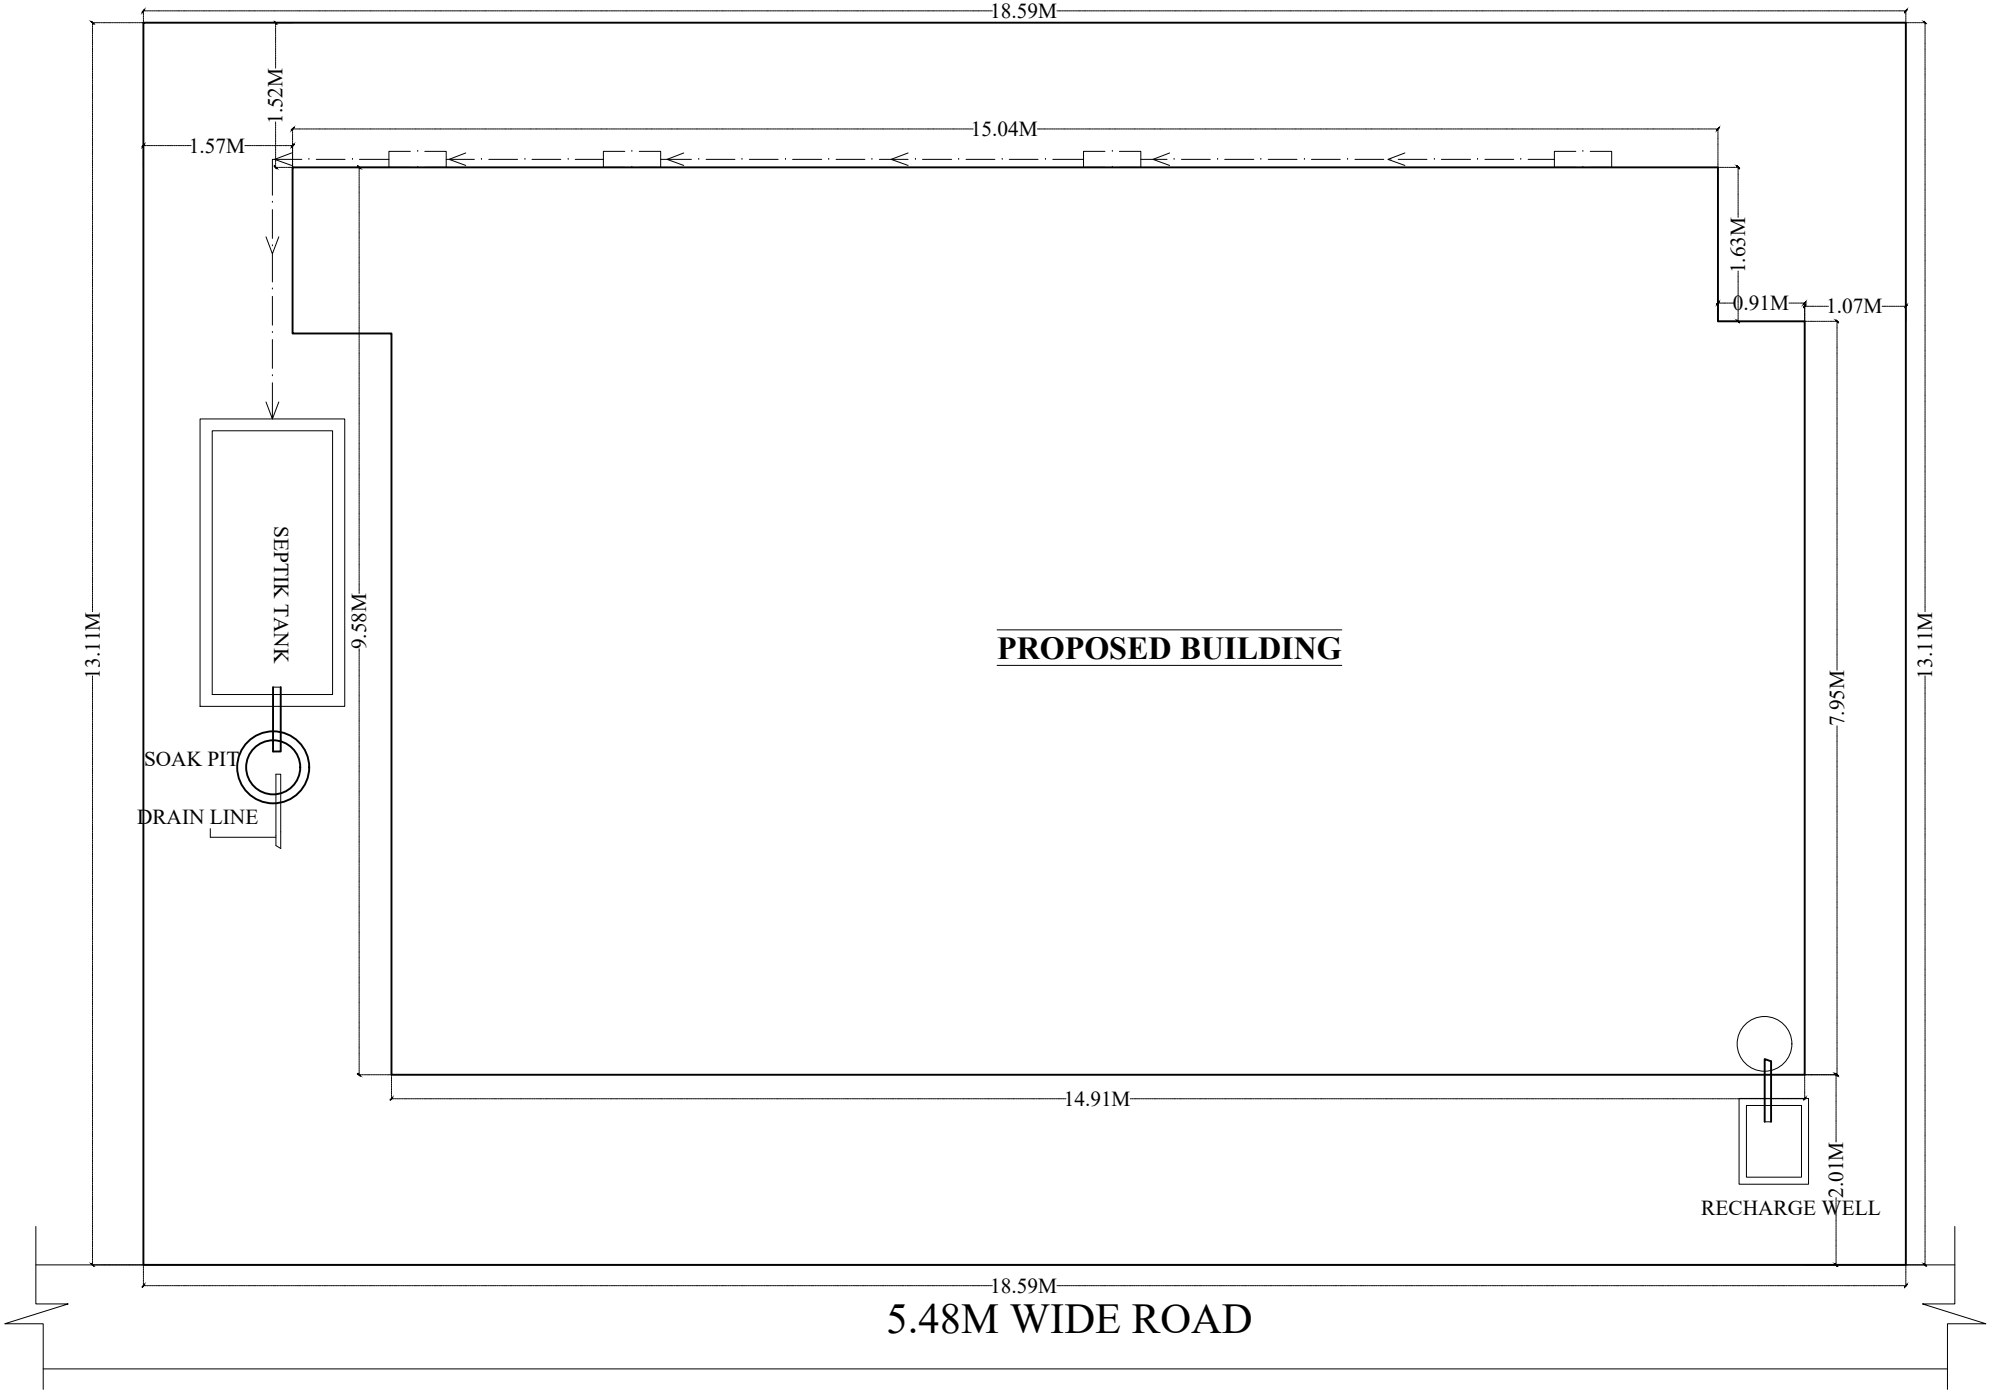

KEY PLAN

NORTH SIDE ROAD & FRONT

SCALE-1:100