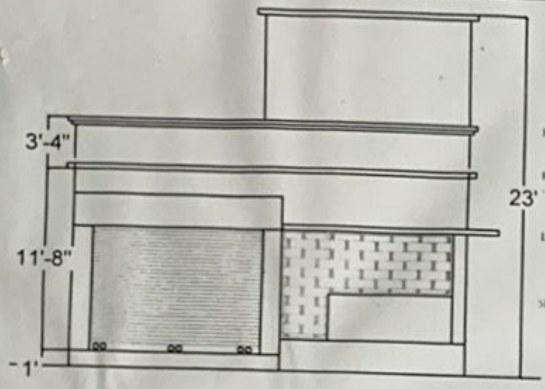

FRONT - ELEVATION

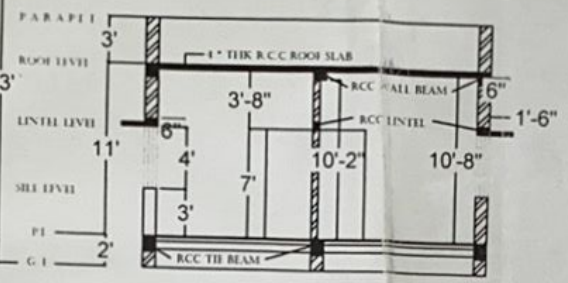

C/S AT A-A'

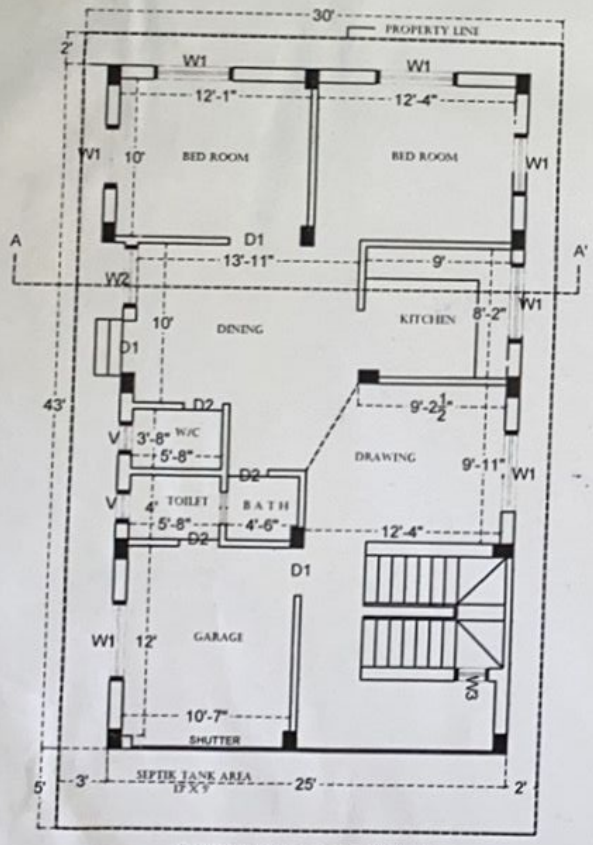

GROUND FLOOR PLAN

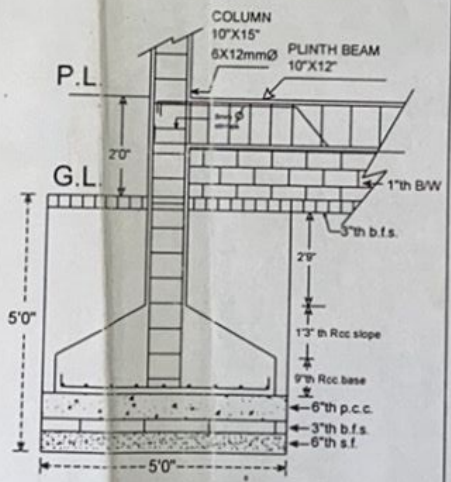

FOOTING DETAILS

NOT TO SCALE

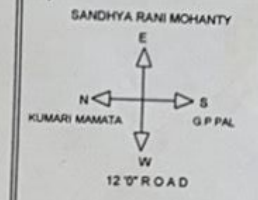

SCHEDULE OF OPENING

SL.NO.	NAME	SIZE
1	DOOR D	4'0"X7'0"
2	D1	3'0"X7'0"
3	D2	3'6"X7'0"
4	WINDOW W1	5'0"X4'0"
5	WINDOW W2	4'0"X4'0"
6	WINDOW W3	3'0"X4'0"
7	VENTILATOR V	2'0"X1'6"

LOCATION PLAN

NOT TO SCALE

WARD NO. : 09
THANA :SERAIKELLA
THANA NO :296
DISTRICT : SERAIKELLA-KHARSWAN

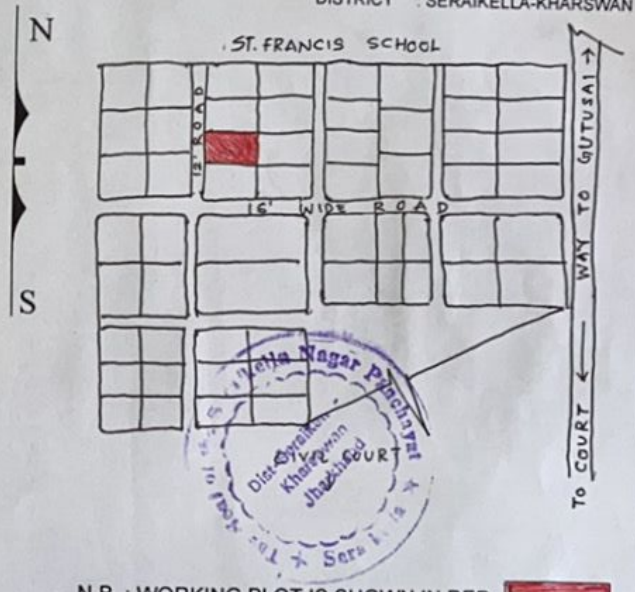

N.B. : WORKING PLOT IS SHOWN IN RED

PROPOSED SINGLE- STORIED RESIDENTIAL BUILDING FOR MR. NARSINGH PRASAD S/O RAM DAYAL PRASAD AT WARD NO 09, SERAIKELLA, UNDER NAGAR PANCHAYAT AREA, SERAIKELLA-KHARSAWAN, JHARKHAND.			SBA.- G.F.-1090.00 sft SCALE - 1"= 8'
KHATA NO.-39	PLOT NO.-293/A	LAND AREA -(3.44 DEC) SFT.	THANA-SERAIKELLA(296)
नरसिंह प्रसाद SIGNATURE OF OWNER	DRAWN BY : 8/05/2013 Dr. D. P. Dubey (Retd. Civil Engineer) Consulting Engineer Seraikella	8/05/13 कनीय अभियन्ता नगर पंचायत सरायकेला SIGNATURE OF ENGINEER	APPROVED Executive Officer Seraikella Nagar Panchayat SIGNATURE OF OFFICER