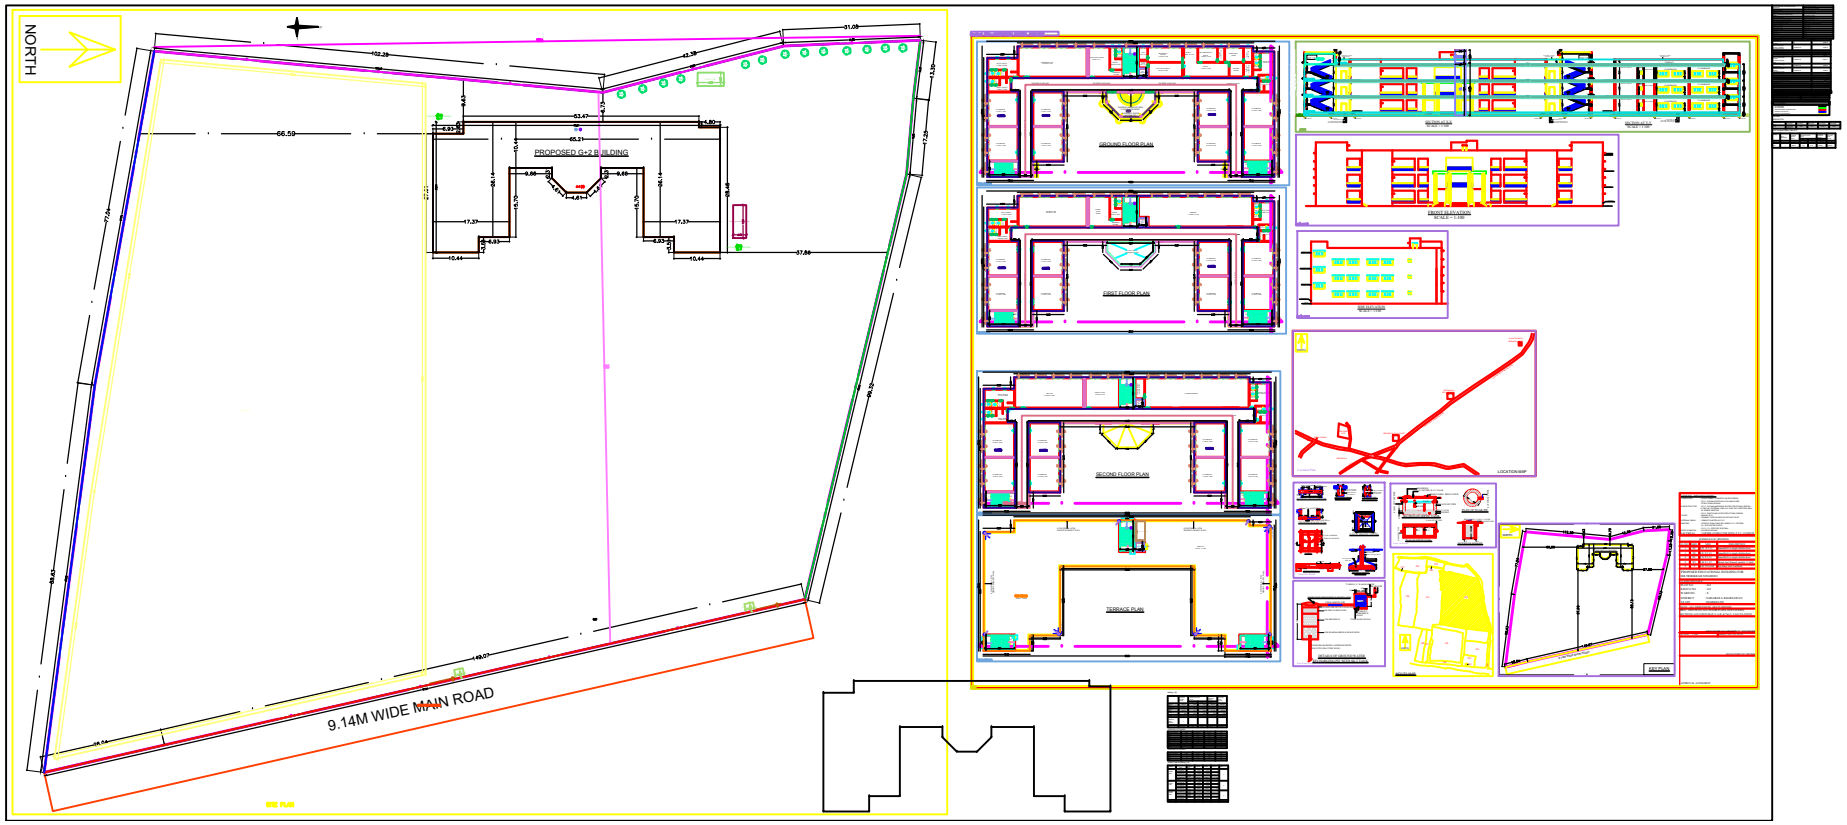
NORTH
PROPOSED G+2 BUILDING
9.14M WIDE MAIN ROAD
SITE PLAN
GROUND FLOOR PLAN
FIRST FLOOR PLAN
SECOND FLOOR PLAN
TERRACE PLAN
FRONT ELEVATION
LOCATION MAP