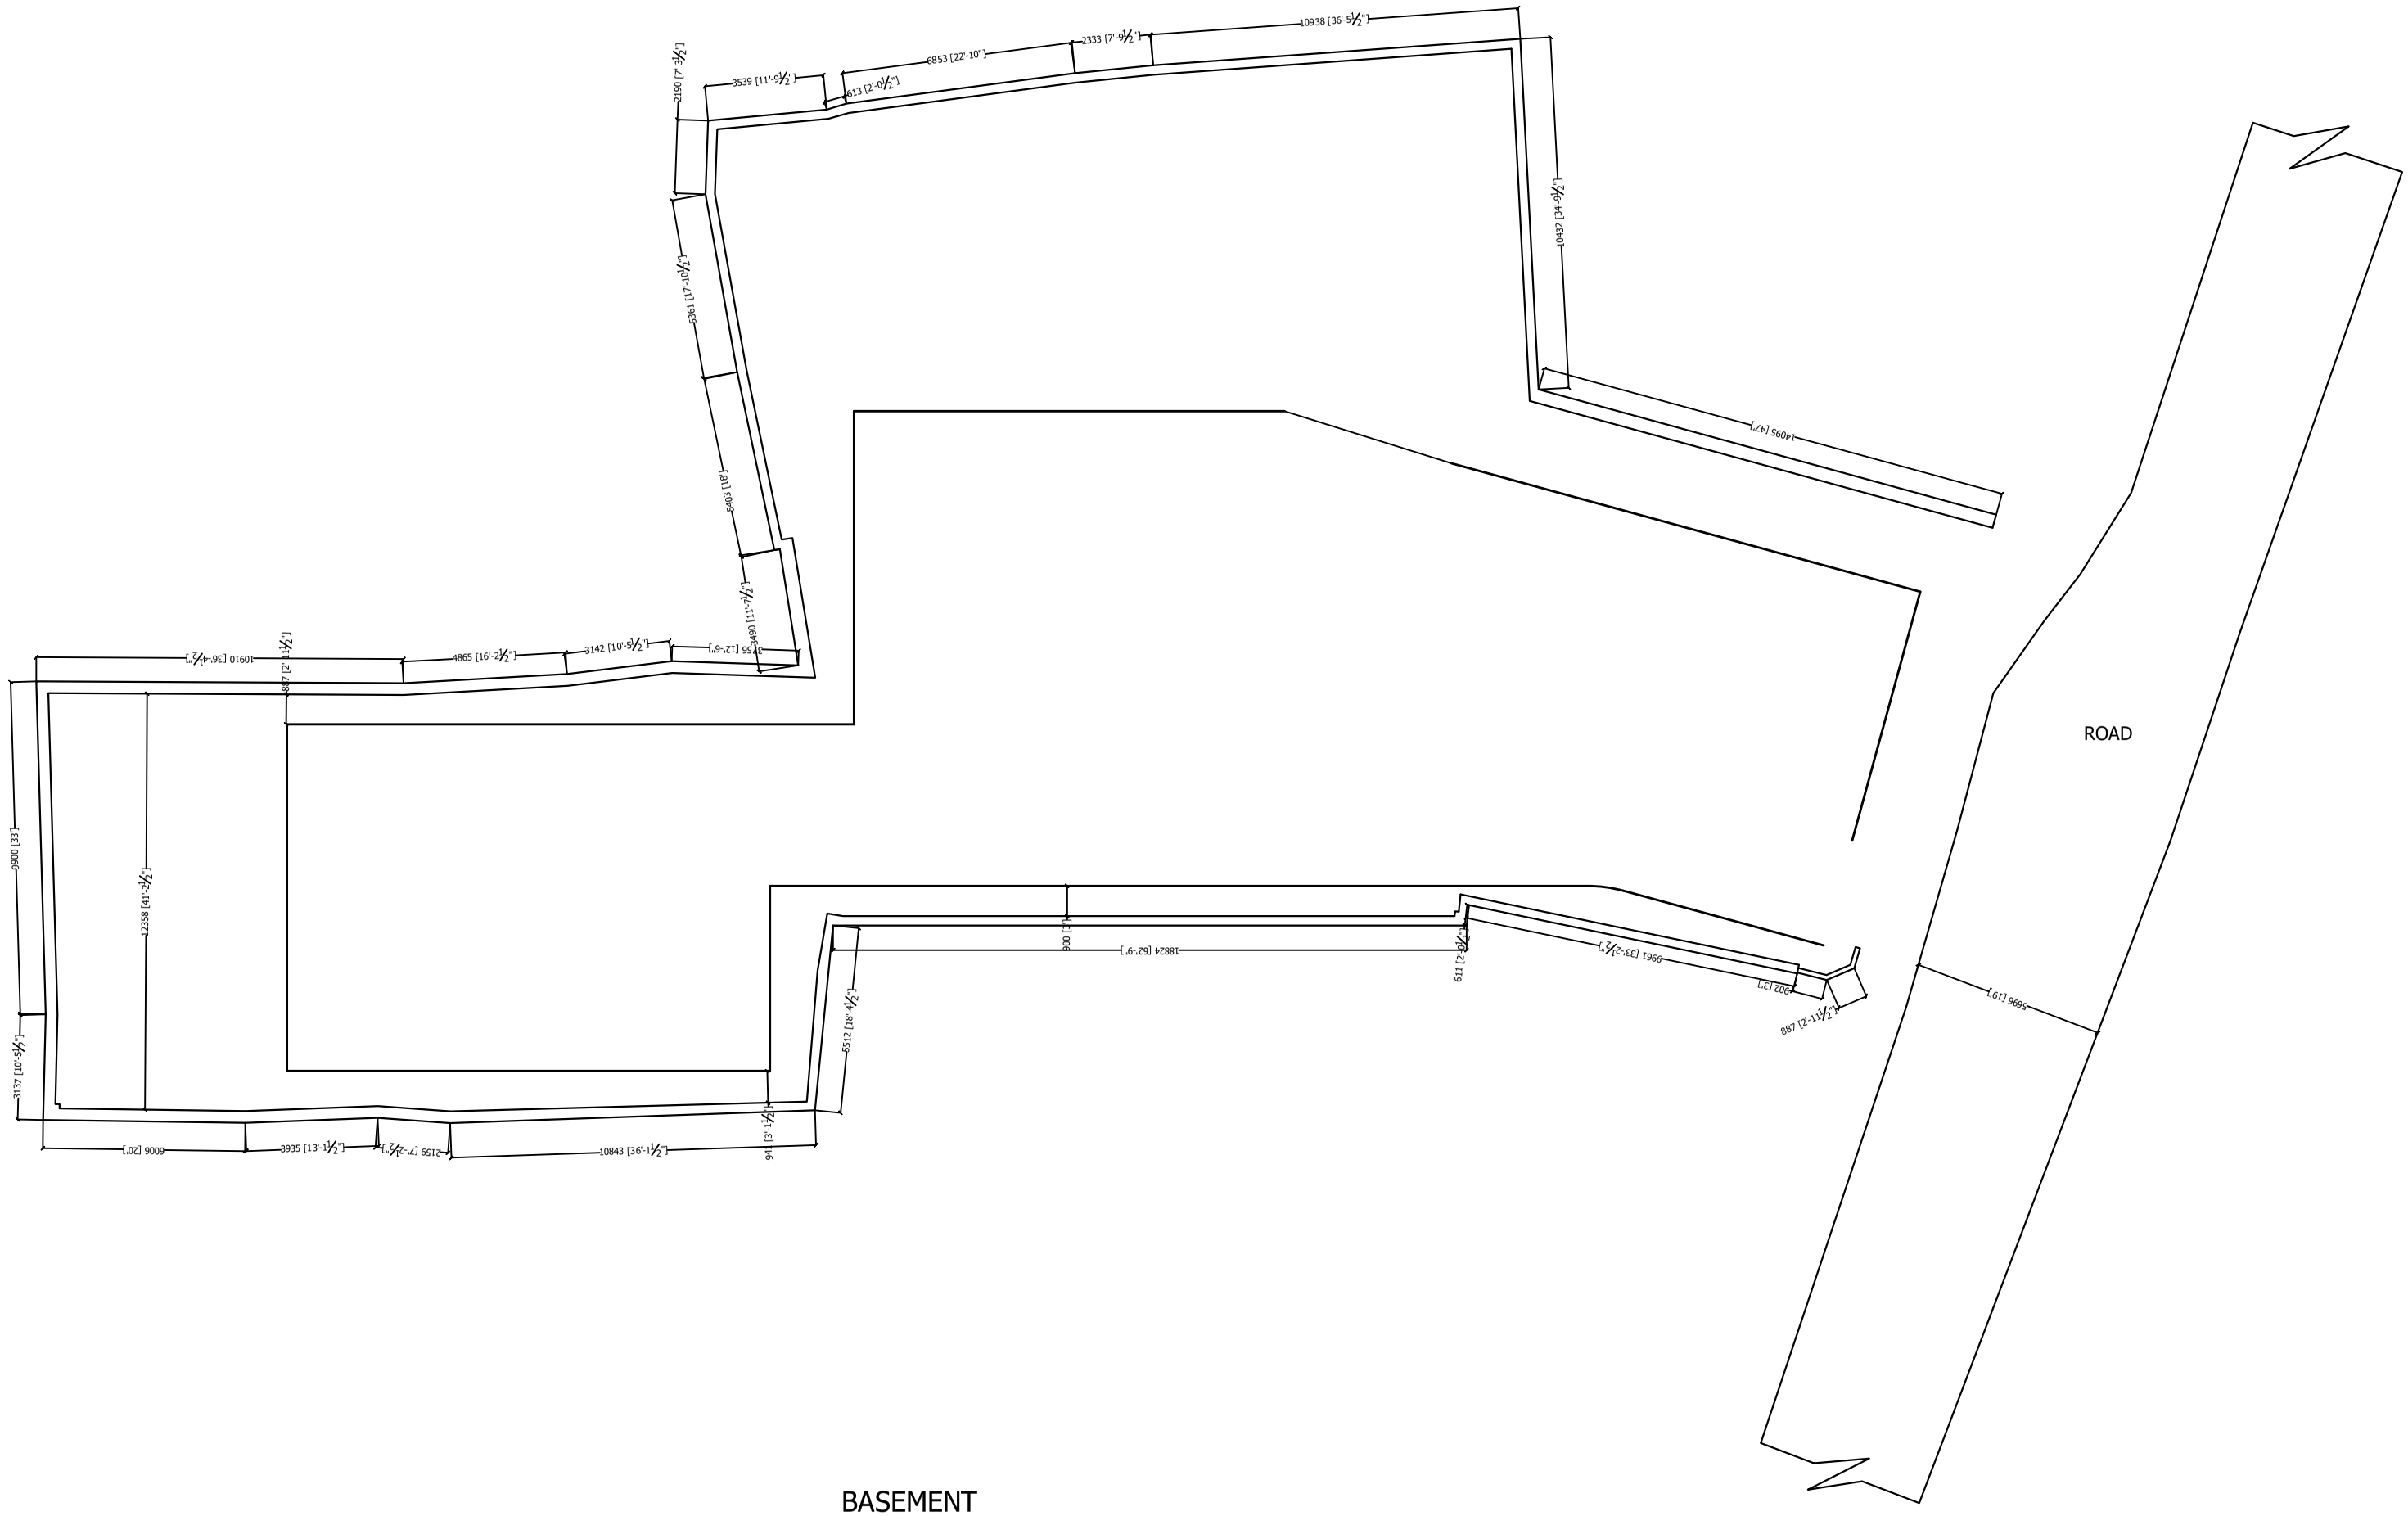

BASEMENT
FLOOR