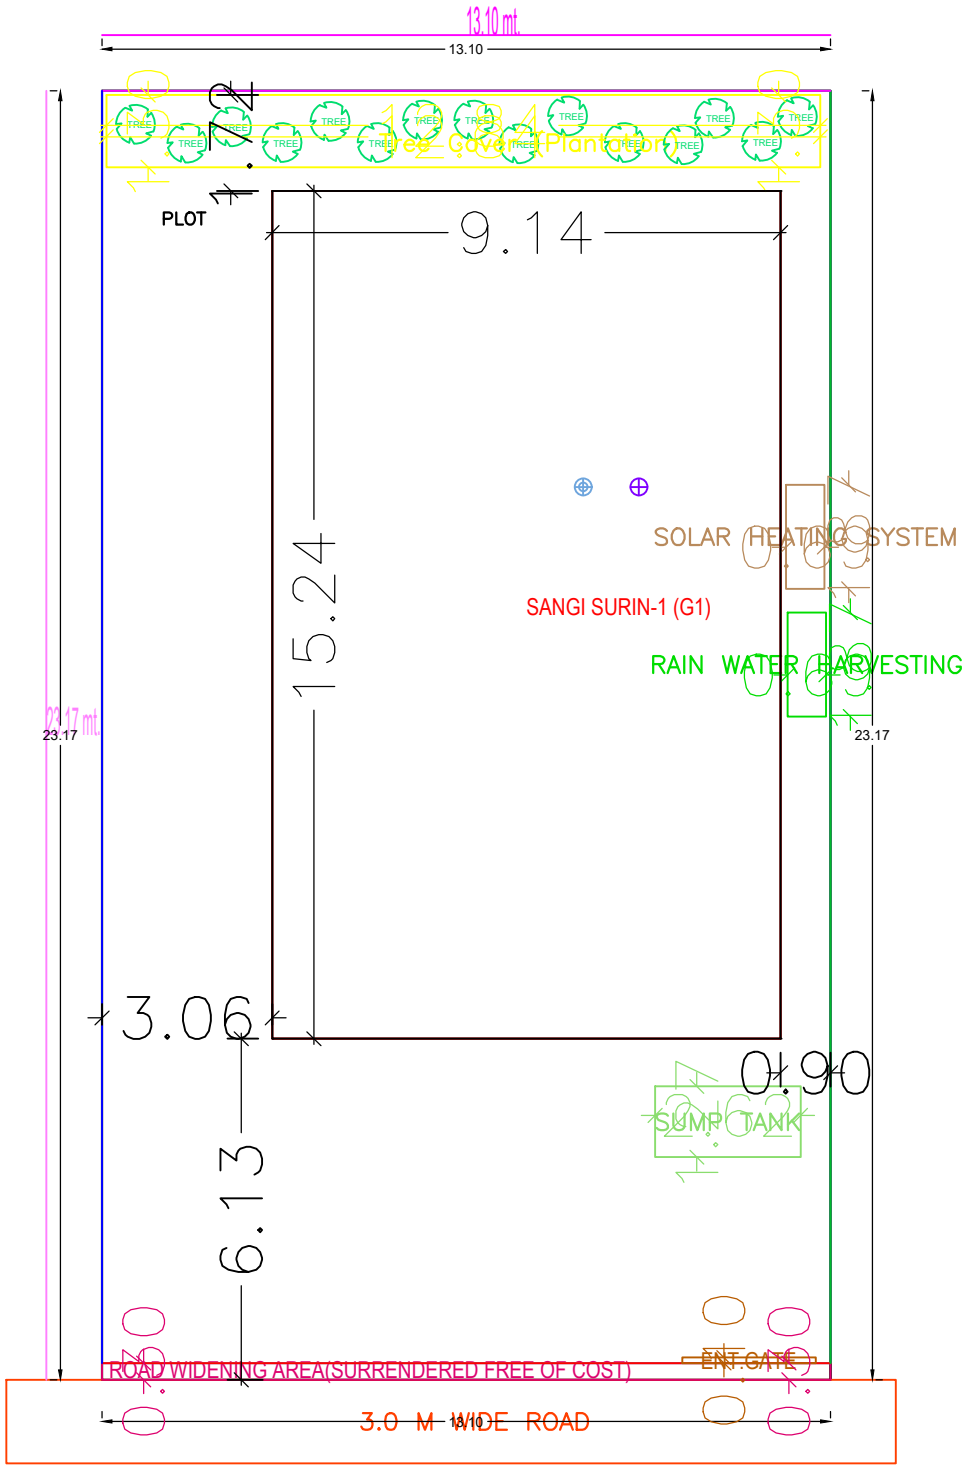
13.10 mt.
13.10
0.24
Tree Cover Plantation
PLOT
9.14
15.24
SOLAR HEATING SYSTEM
SANGI SURIN-1 (G1)
RAIN WATER HARVESTING
23.17 mt.
23.17
23.17
3.06
0.90
SUMP TANK
6.13
ROAD WIDENING AREA(SURRENDERED FREE OF COST)
ENT.GATE
3.0 M WIDE ROAD
N

SITE PLAN