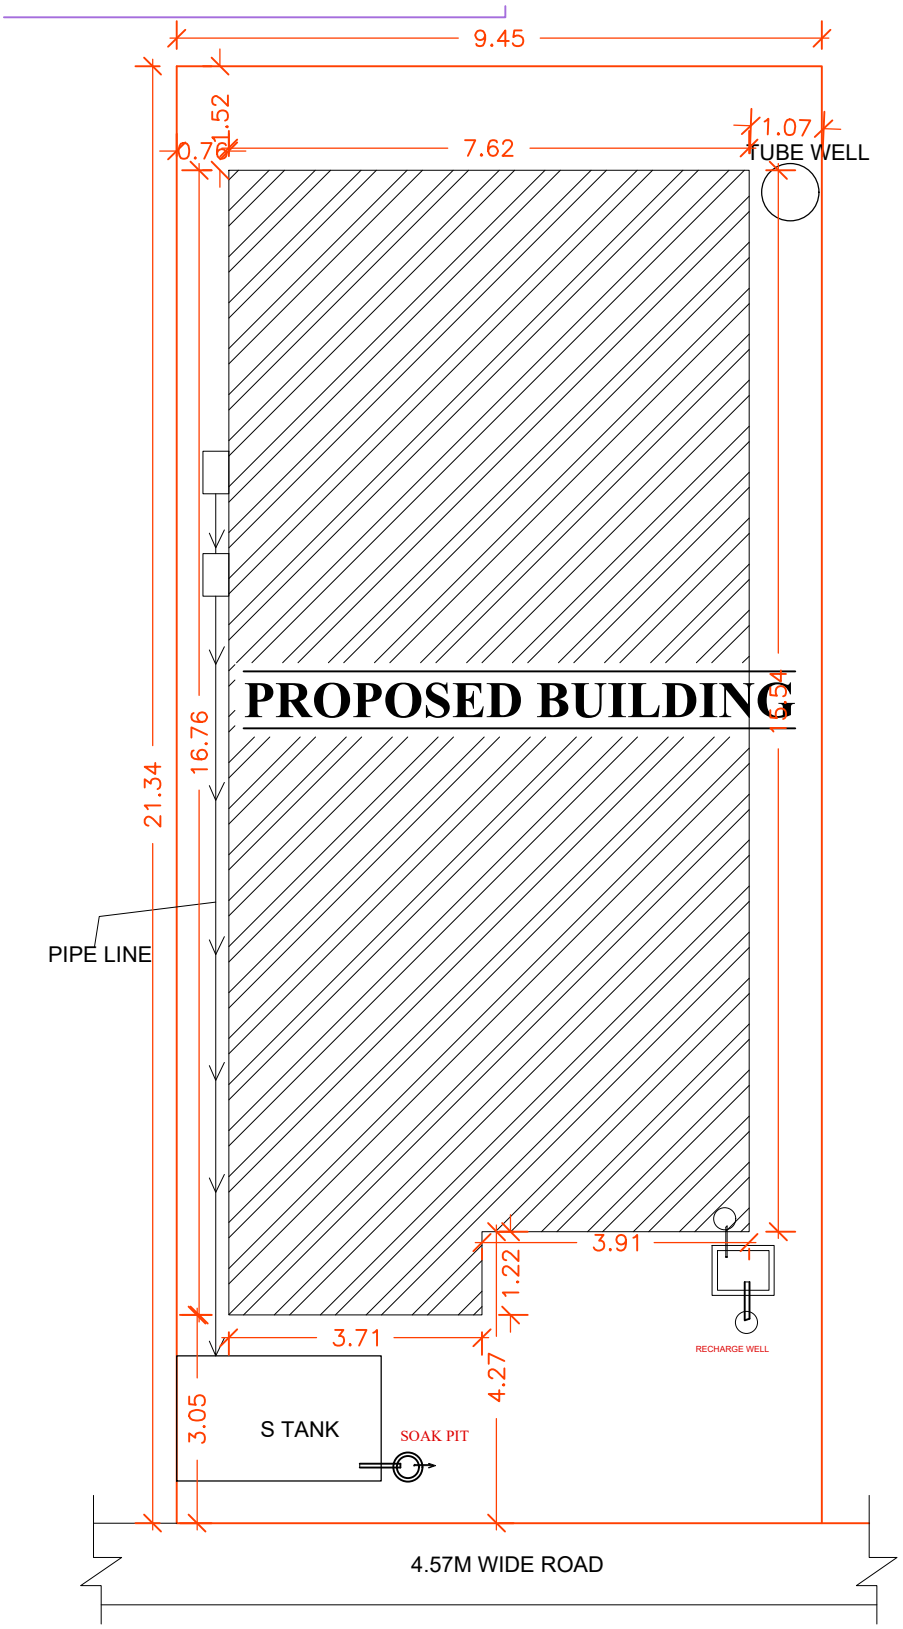

SOUTH SIDE ROAD & FRONT

SITE PLAN

SCALE-1:100