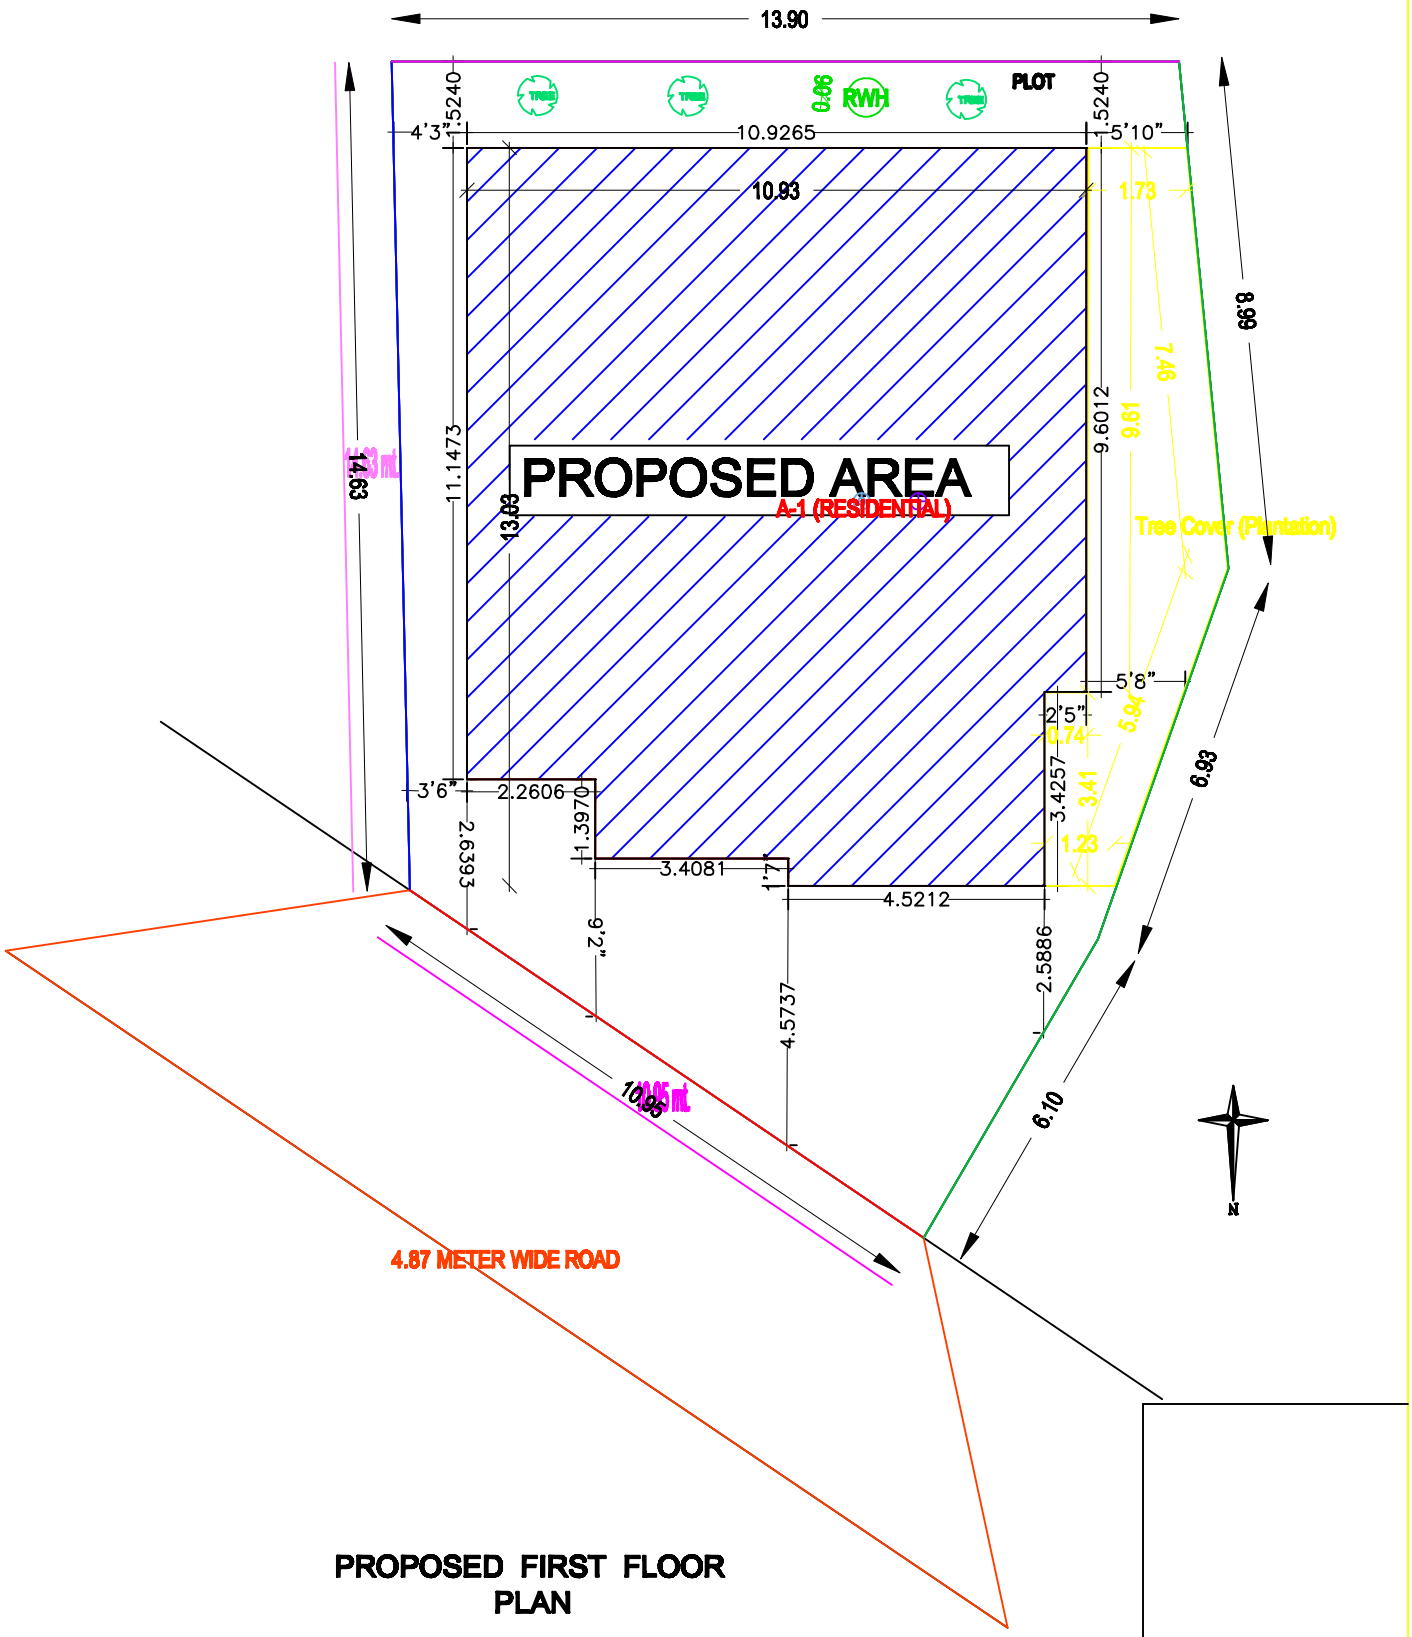

PROPOSED FIRST FLOOR PLAN

SITE PLAN