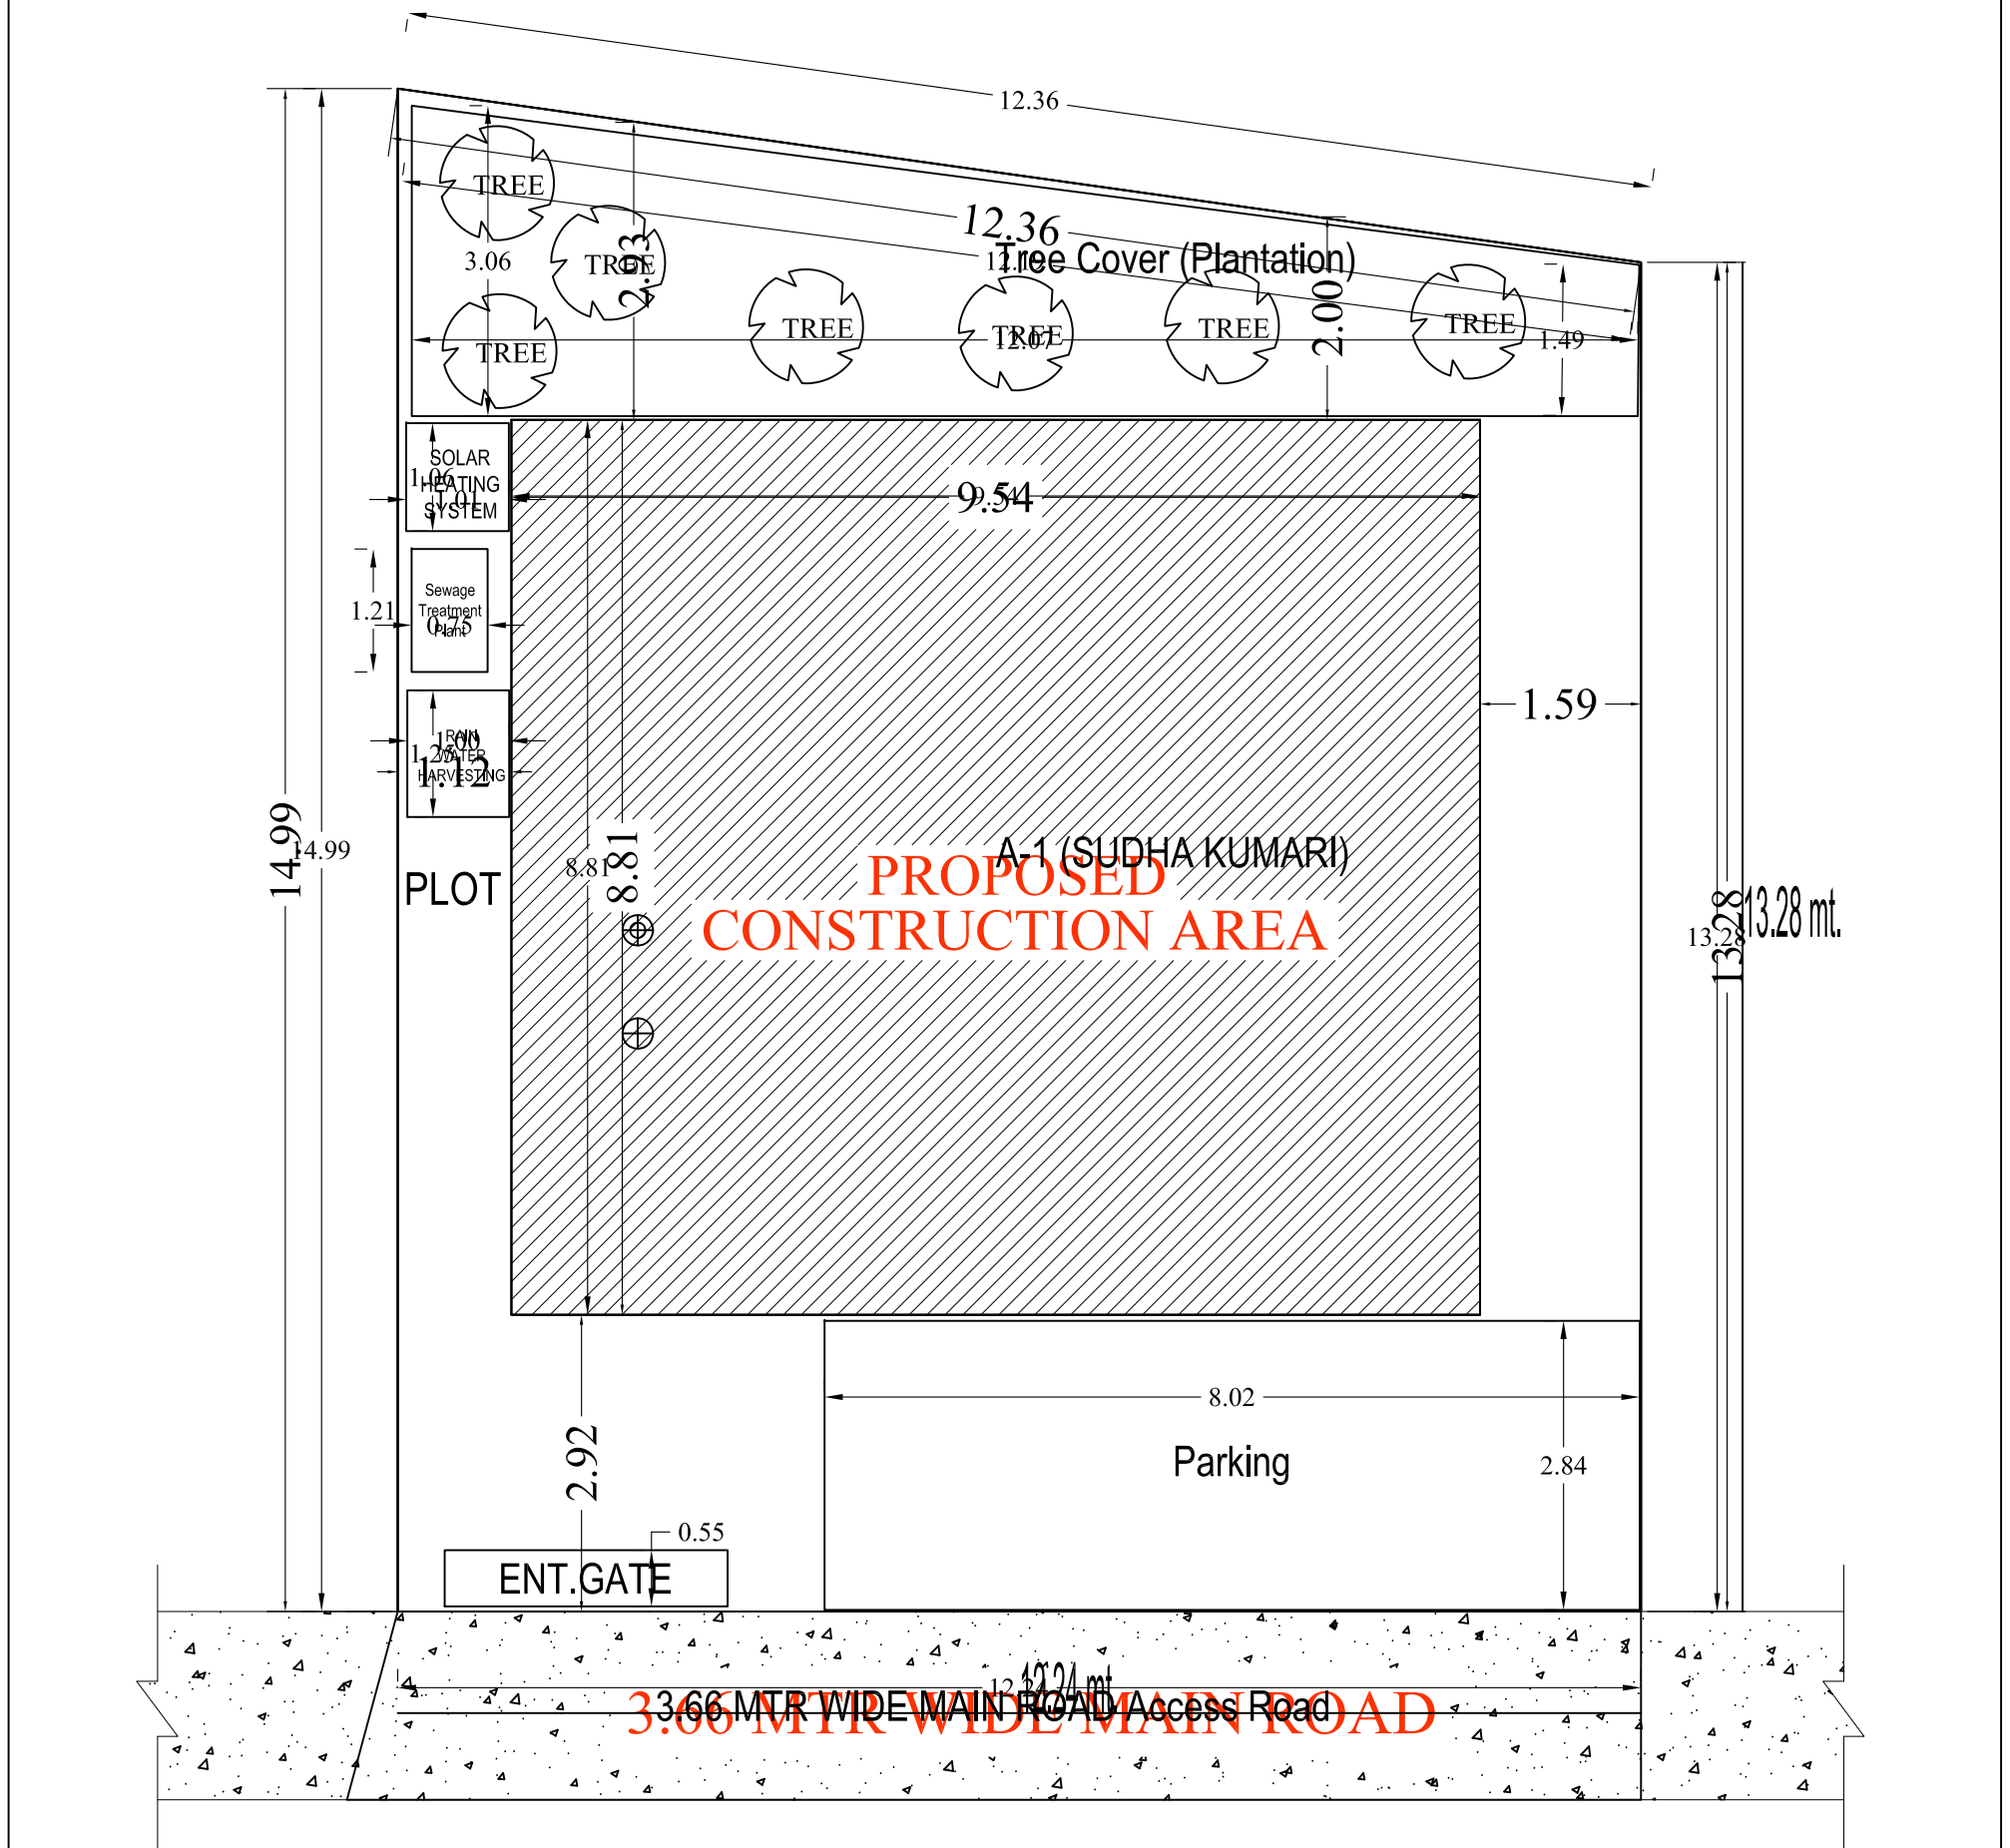
12.36
TREE
TREE
TREE
TREE
TREE
TREE
TREE
12.36
Tree Cover (Plantation)
3.06
2.93
2.00
1.49
SOLAR HEATING SYSTEM
1.01
9.54
Sewage Treatment Plant
1.21
1.59
RAIN WATER HARVESTING
1.23
14.99
14.99
PLOT
8.81
8.81
A-1 (SUDHA KUMARI)
PROPOSED CONSTRUCTION AREA
13.28
13.28 mt.
8.02
Parking
2.84
2.92
0.55
ENT.GATE
3.66 MTR WIDE MAIN ROAD
Access Road
N

SITE PLAN