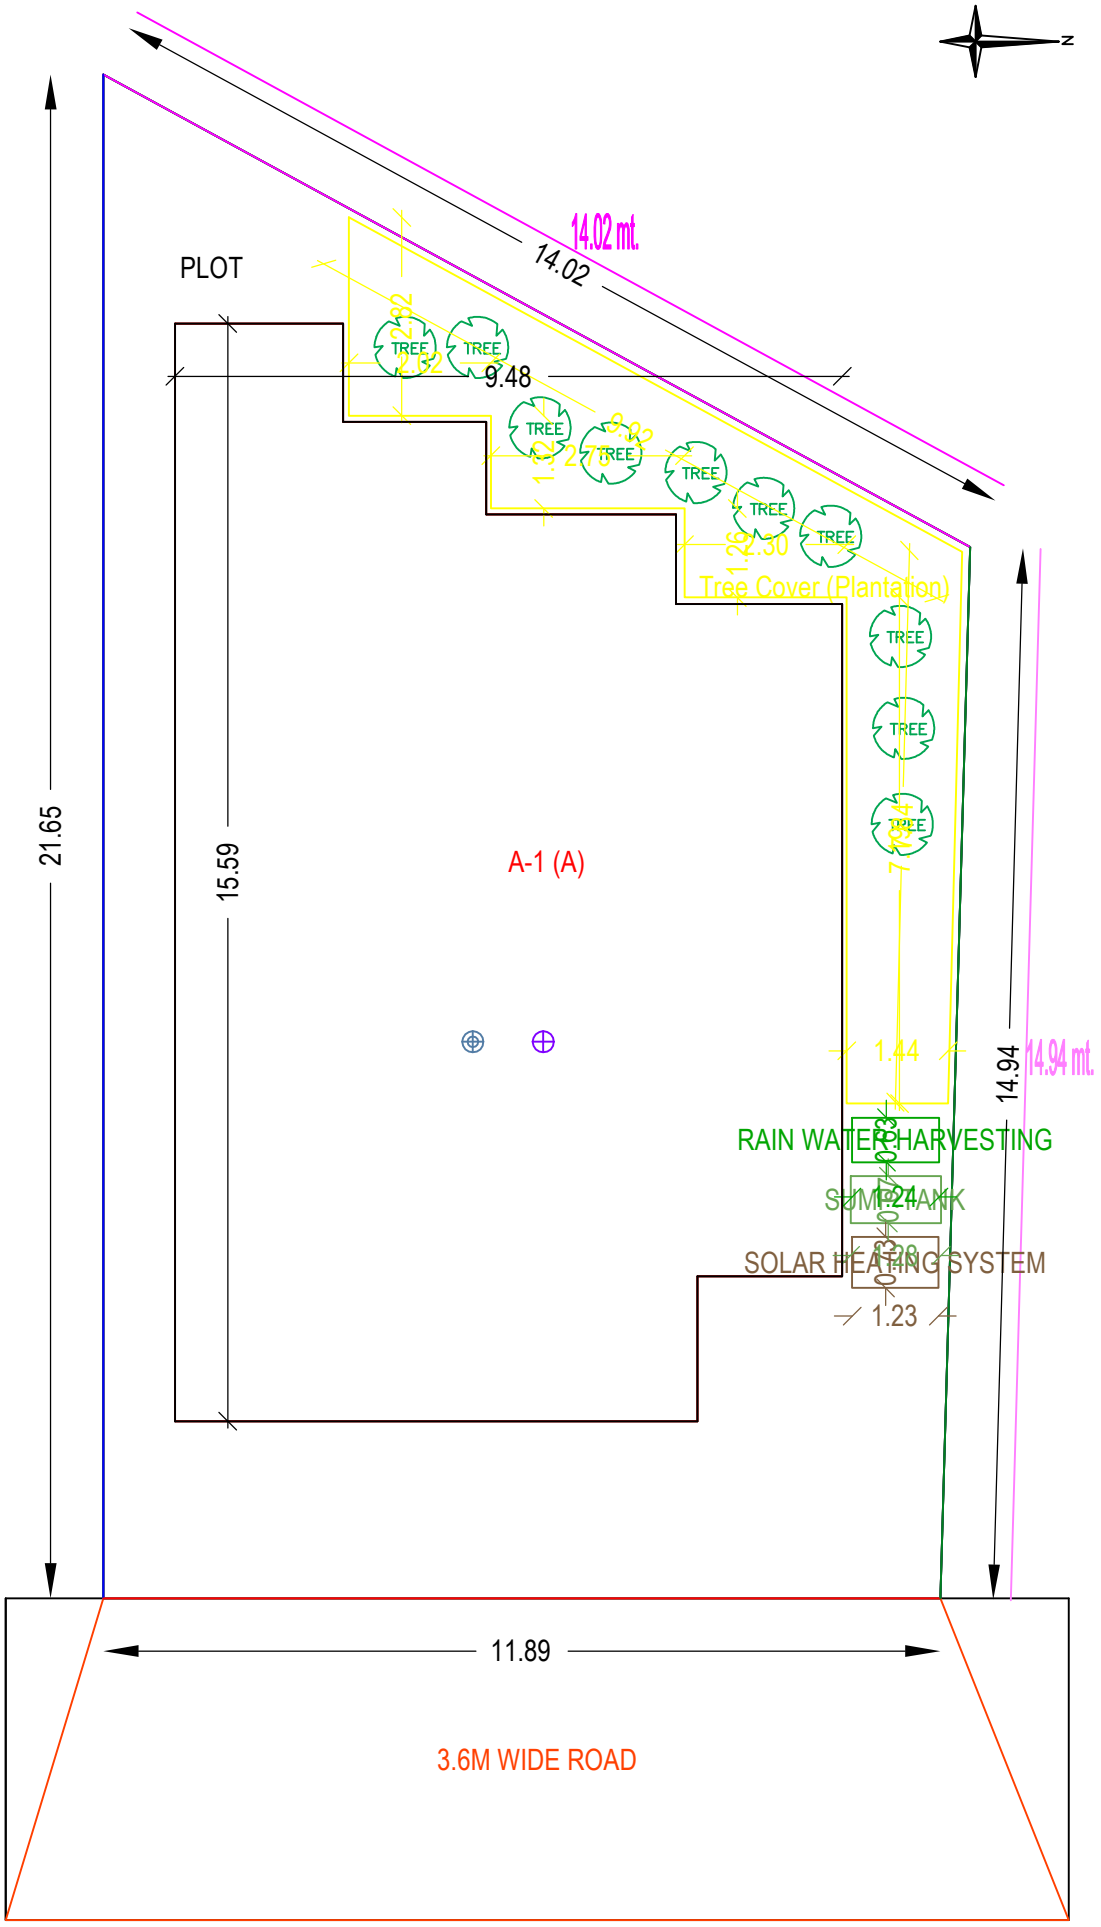
PLOT
14.02 mt.
14.02
9.48
21.65
15.59
A-1 (A)
TREE
Tree Cover (Plantation)
1.44
14.94
14.94 mt.
RAIN WATER HARVESTING
SUMP TANK
SOLAR HEATING SYSTEM
1.23
11.89
3.6M WIDE ROAD
N

SITE PLAN