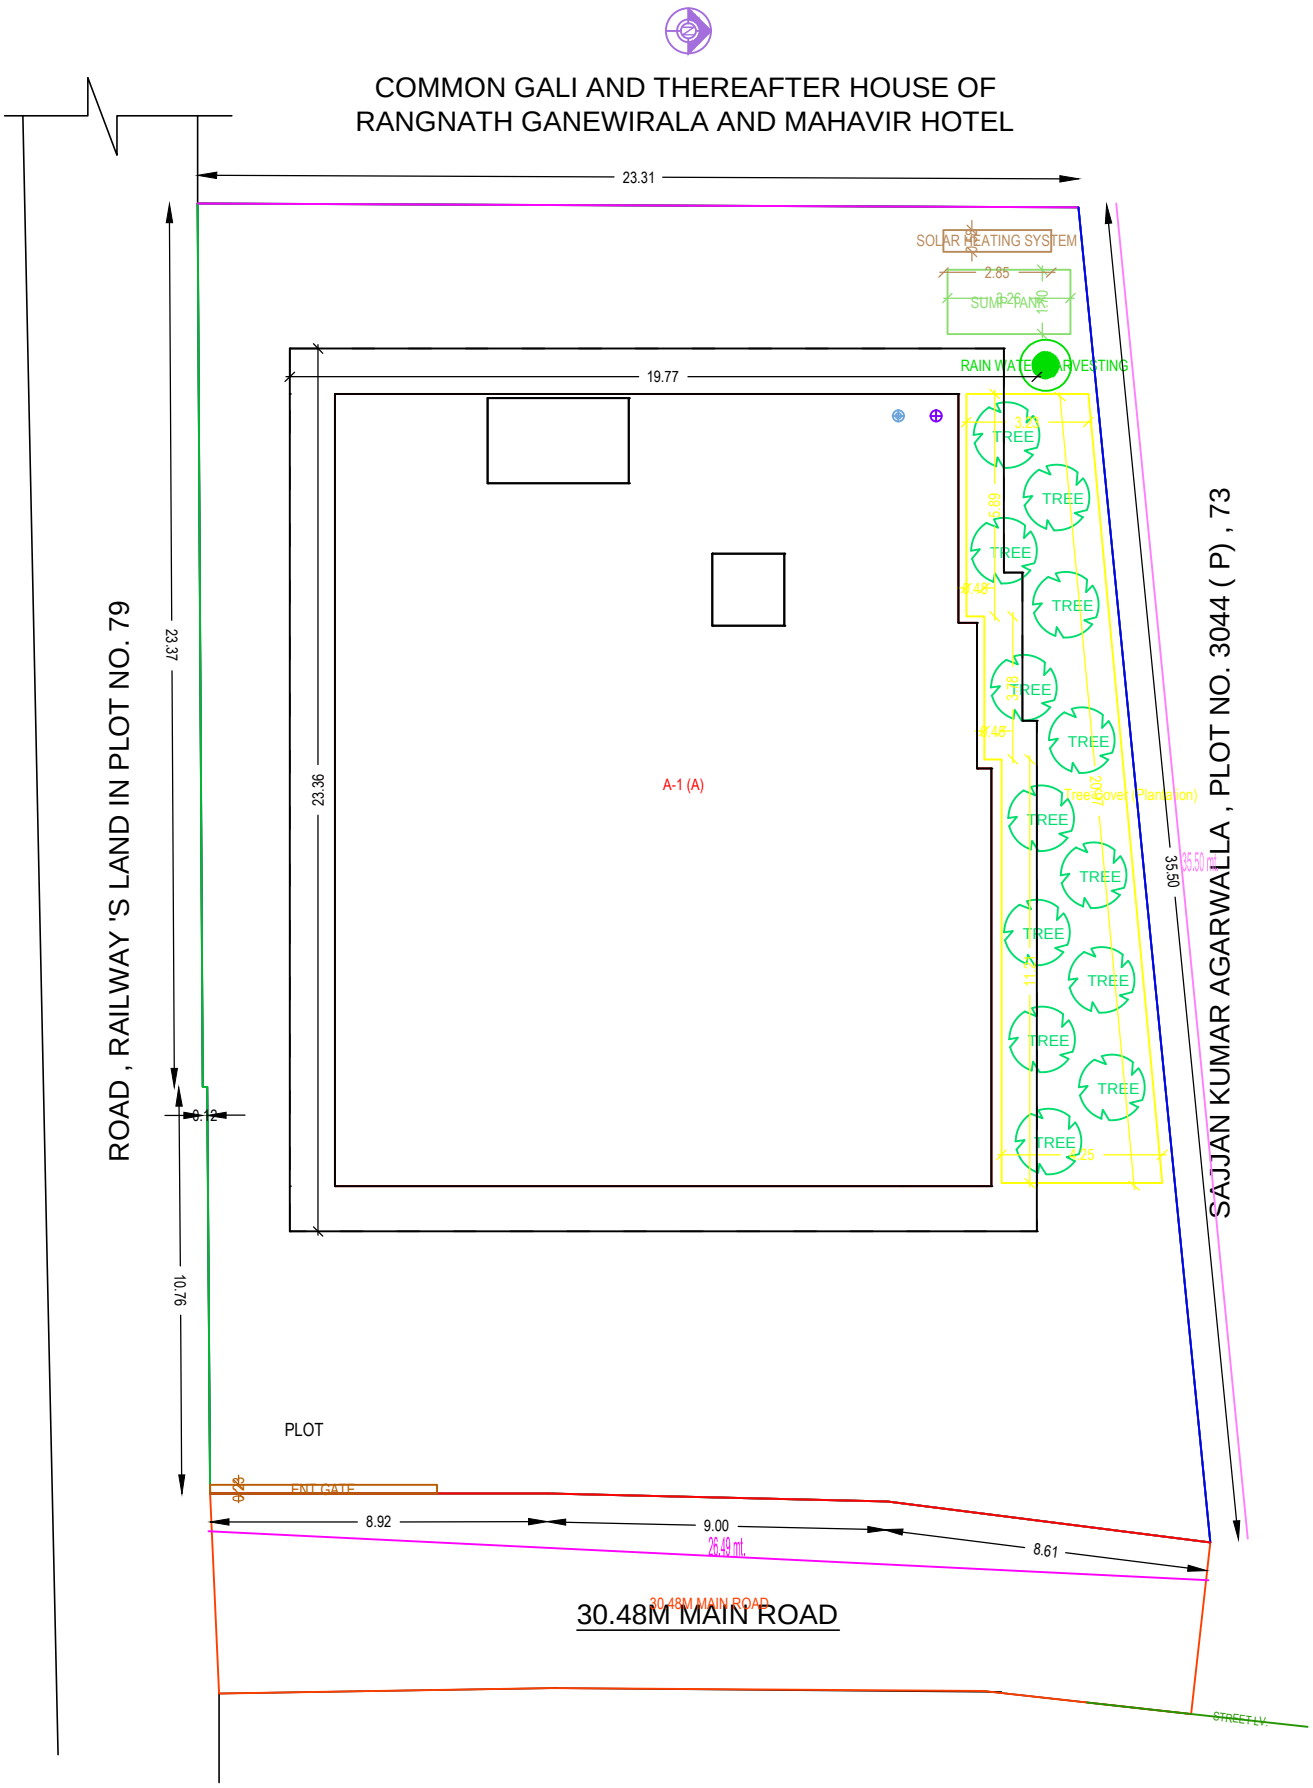
COMMON GALI AND THEREAFTER HOUSE OF
RANGNATH GANEWIRALA AND MAHAVIR HOTEL
23.31
SOLAR HEATING SYSTEM
2.85
SUMP TANK
RAIN WATER HARVESTING
19.77
TREE
A-1 (A)
(Tree cover / Plantation)
23.37
23.36
35.50
35.50 mt.
ROAD , RAILWAY 'S LAND IN PLOT NO. 79
SAJJAN KUMAR AGARWALLA , PLOT NO. 3044 (P) , 73
0.12
10.76
PLOT
ENT GATE
8.92
9.00
26.49 mt.
8.61
30.48M MAIN ROAD
STREET LV.

SITE PLAN