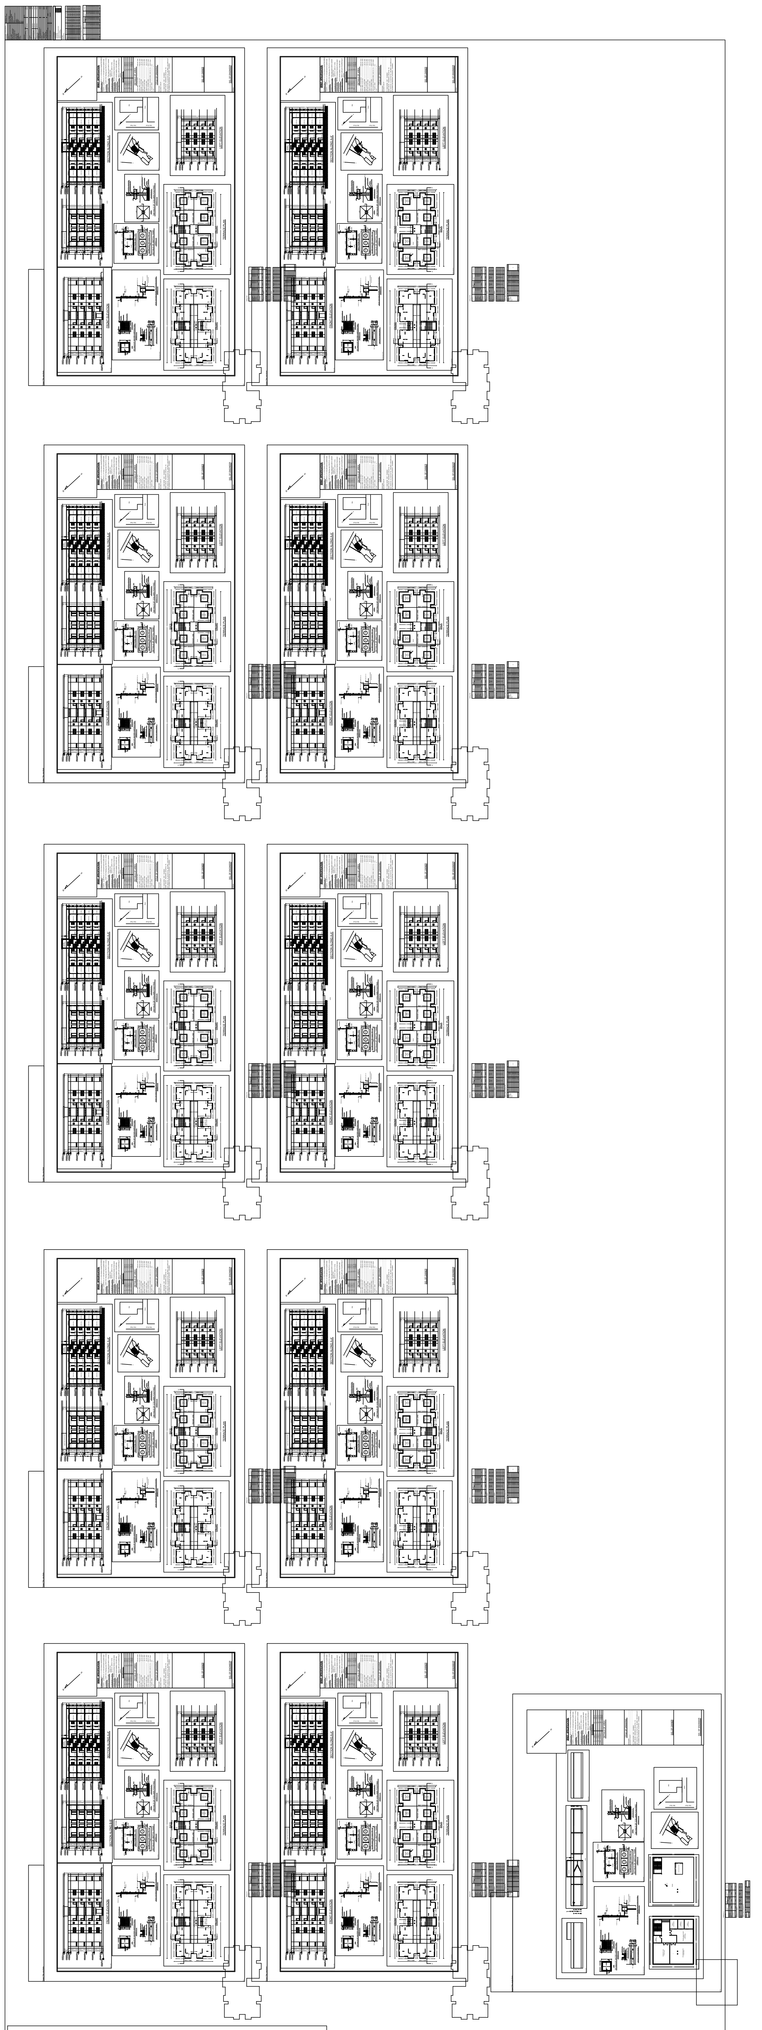

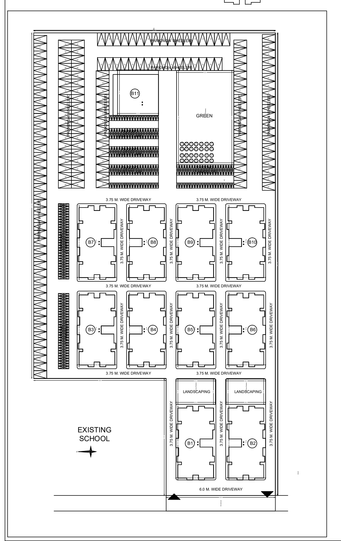
GREEN
3.75 M. WIDE DRIVEWAY
LANDSCAPING
EXISTING
SCHOOL
6.0 M. WIDE DRIVEWAY