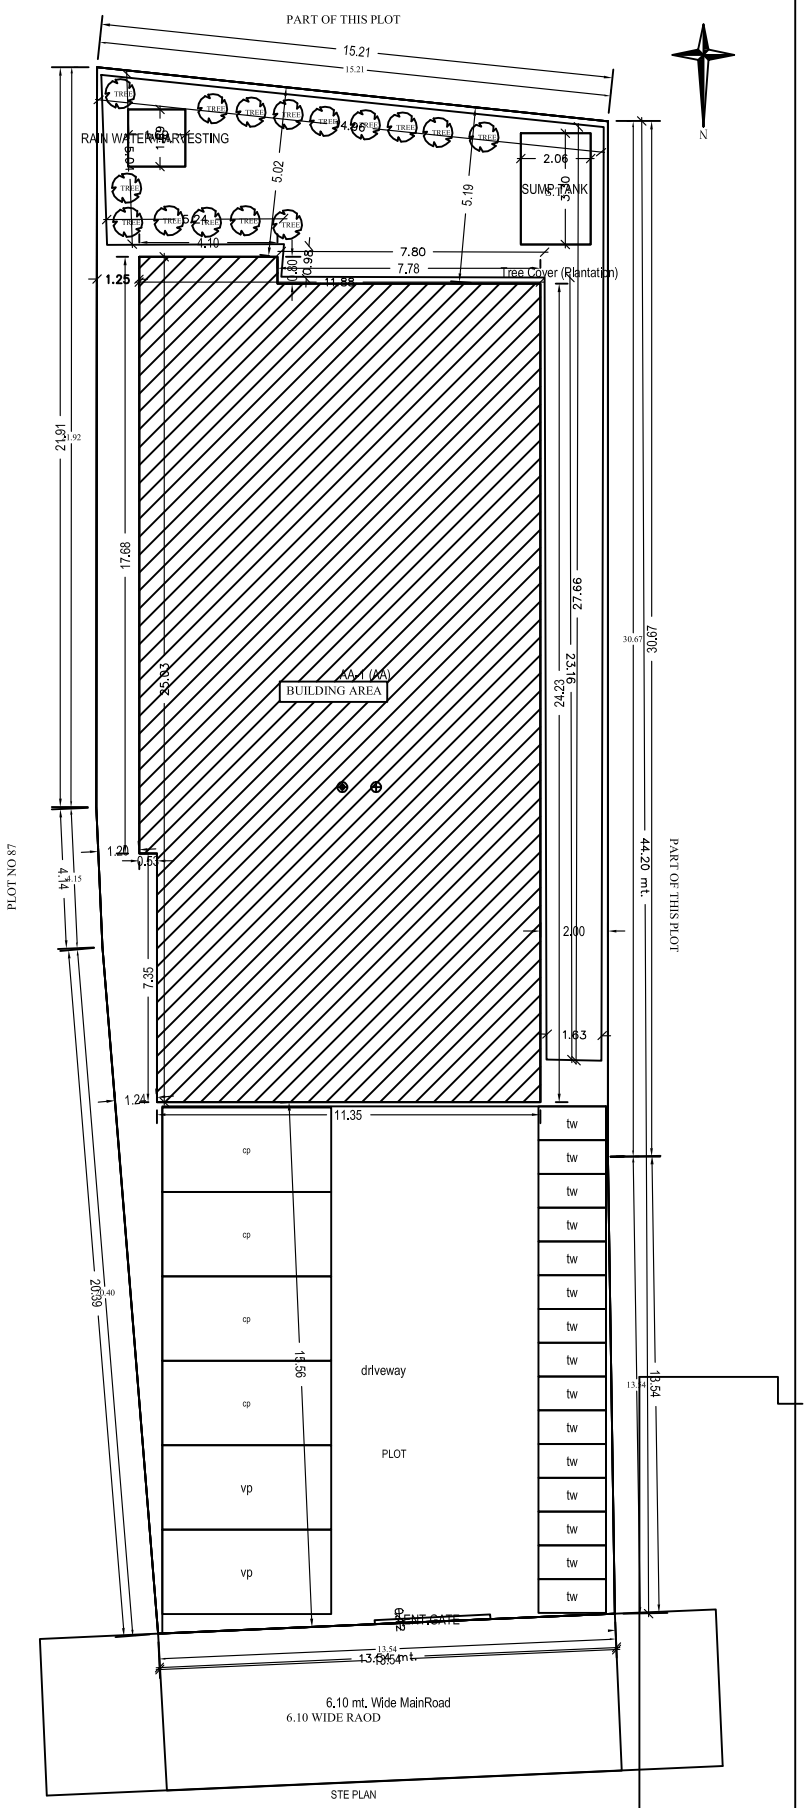
PART OF THIS PLOT
15.21
RAIN WATER HARVESTING
SUMP TANK
Tree Cover (Plantation)
AA-1 (AA)
BUILDING AREA
PLOT NO 87
PART OF THIS PLOT
44.20 mt.
drIveway
PLOT
6.10 mt. Wide MainRoad
6.10 WIDE RAOD
STE PLAN

# SITE PLAN