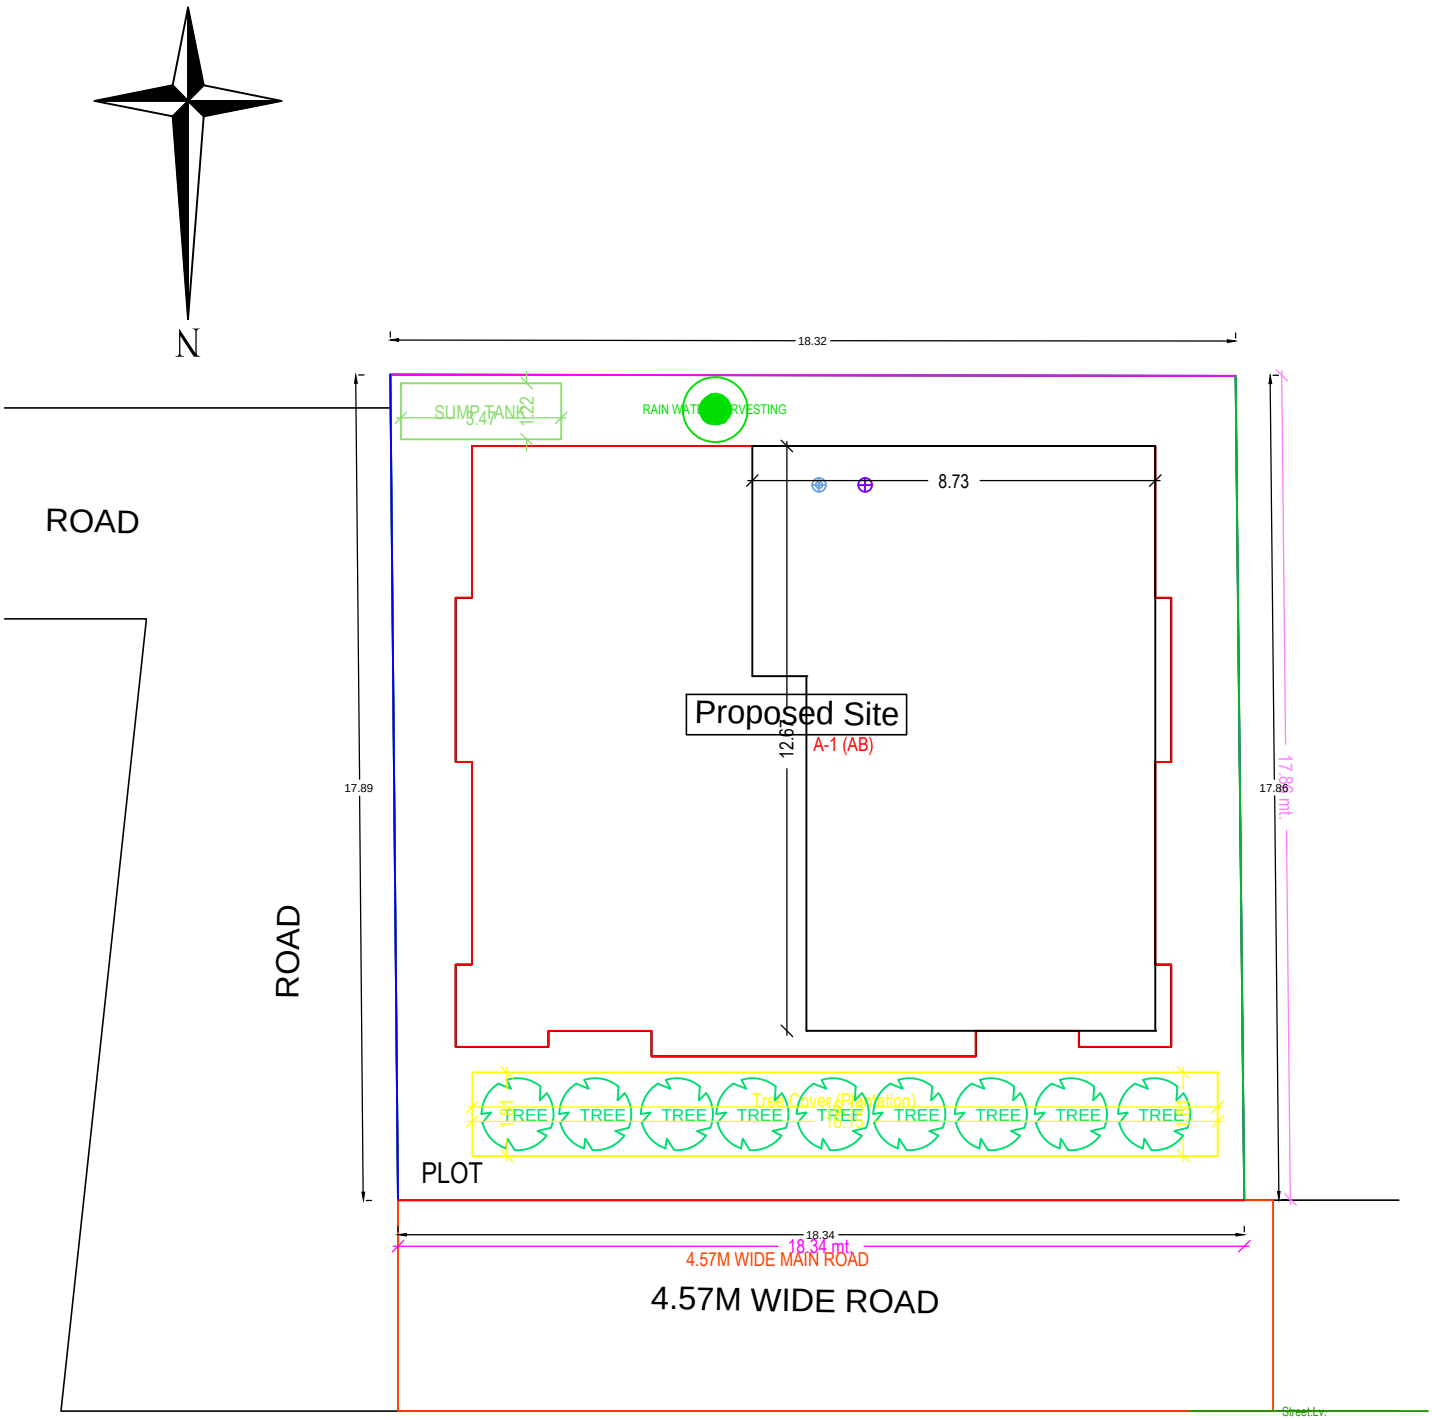
N
18.32
SUMP TANK
3.47
1.22
RAIN WATER HARVESTING
8.73
ROAD
Proposed Site
A-1 (AB)
12.67
17.89
17.86
17.89 mt.
ROAD
TREE
Tree Cover (Plantation)
10.15
PLOT
18.34
18.34 mt.
4.57M WIDE MAIN ROAD
4.57M WIDE ROAD
Street Lv.

SITE PLAN