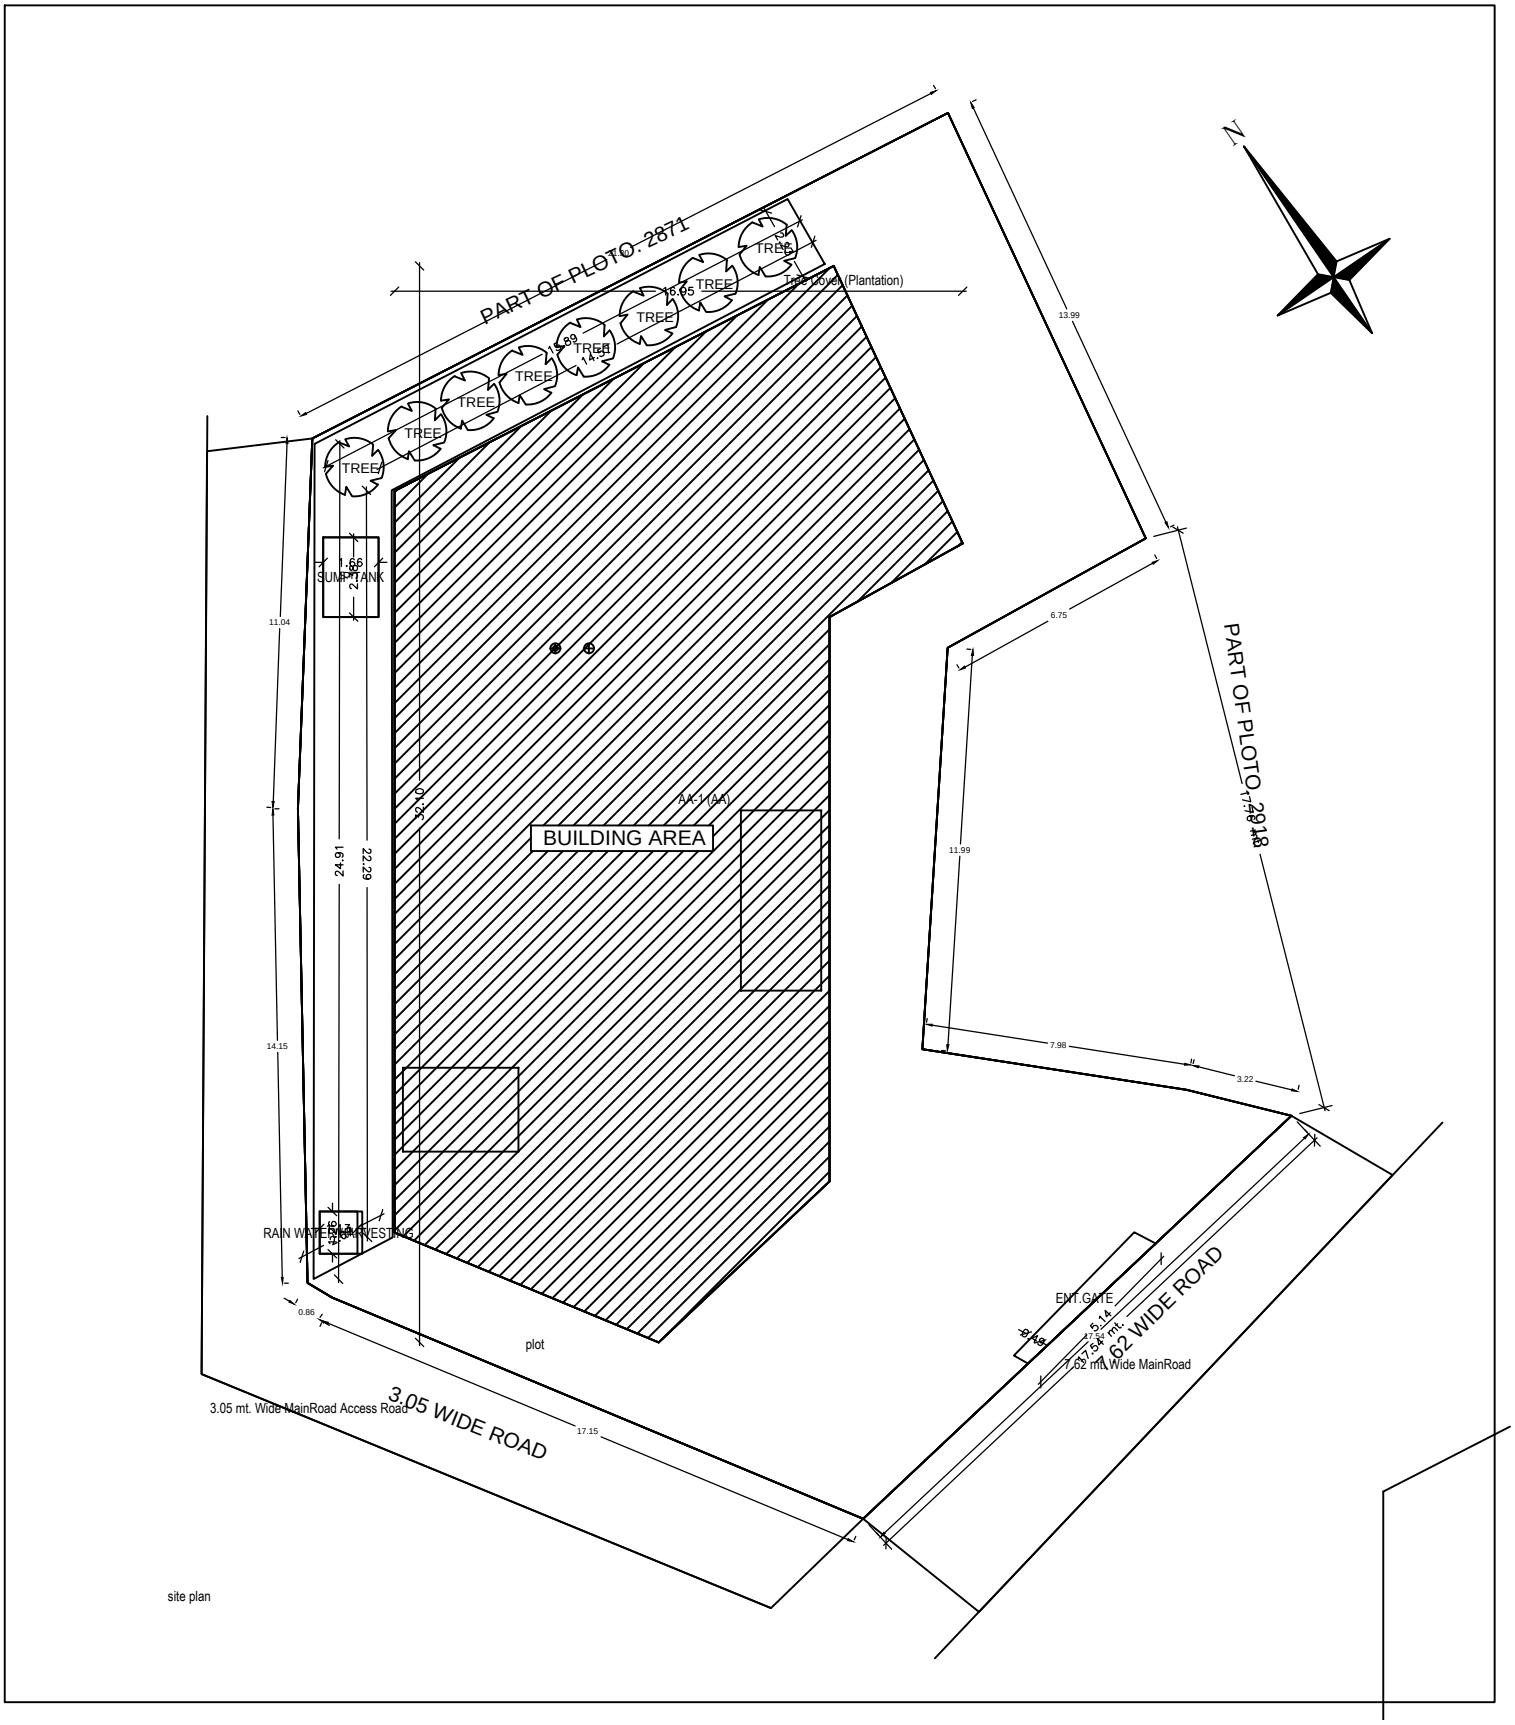
PART OF PLOTO. 2871
TREE
Tree cover (Plantation)
18.95
13.99
6.75
11.99
7.98
3.22
PART OF PLOTO. 2918
N
SUMP TANK
1.66
2.1
11.04
32.0
24.91
22.29
14.15
AA-1 (AA)
BUILDING AREA
RAIN WATER HARVESTING
0.86
plot
ENT GATE
7.62 mt. Wide MainRoad
7.62 WIDE ROAD
3.05 mt. Wide MainRoad Access Road
3.05 WIDE ROAD
17.15

site plan