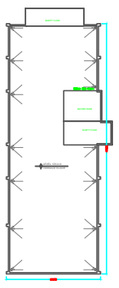

TERRACE FLOOR

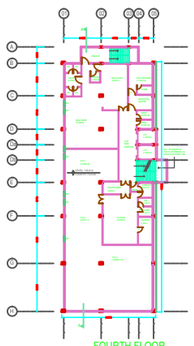

FOURTH FLOOR

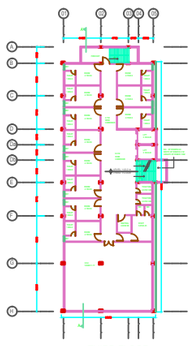

THIRD FLOOR

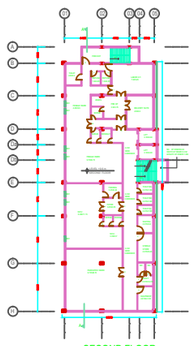

SECOND FLOOR

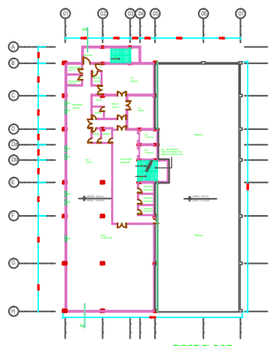

FIRST FLOOR

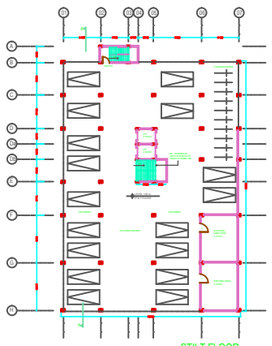

STILT FLOOR

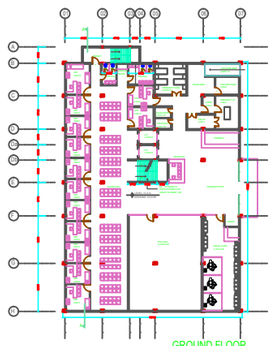

GROUND FLOOR

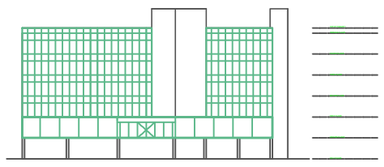

FRONT ELEVATION

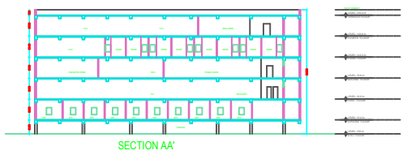

SECTION AA'

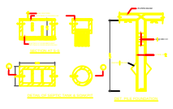

AREA STATEMENT		
A TOTAL PLOT AREA	=	12125.00 sq.m.
B GROUND FLOOR AREA	=	1266.97 sq.m.
C FIRST FLOOR AREA	=	980.68ft sq.m.
D SECOND FLOOR AREA	=	980.68ft sq.m.
E THIRD FLOOR AREA	=	980.68ft sq.m.
F FOURTH FLOOR AREA	=	980.68ft sq.m.
G TOTAL BUILT UP AREA	=	B+C+D+E+F
H PROPOSED GROUND COVERAGE	=	B/A ... x 100
I F.A.R. ACHIEVED	=	G/A ... = 0.35
J STILT FLOOR AREA	=	1266.97 sq.m.

PARKING CALCULATIONS		
A ECONOMY PARKING ON STILT FLOOR	=	17
B OPEN PARKING ON GROUND FLOOR	=	32
C TOTAL CAR PARKING	=	49

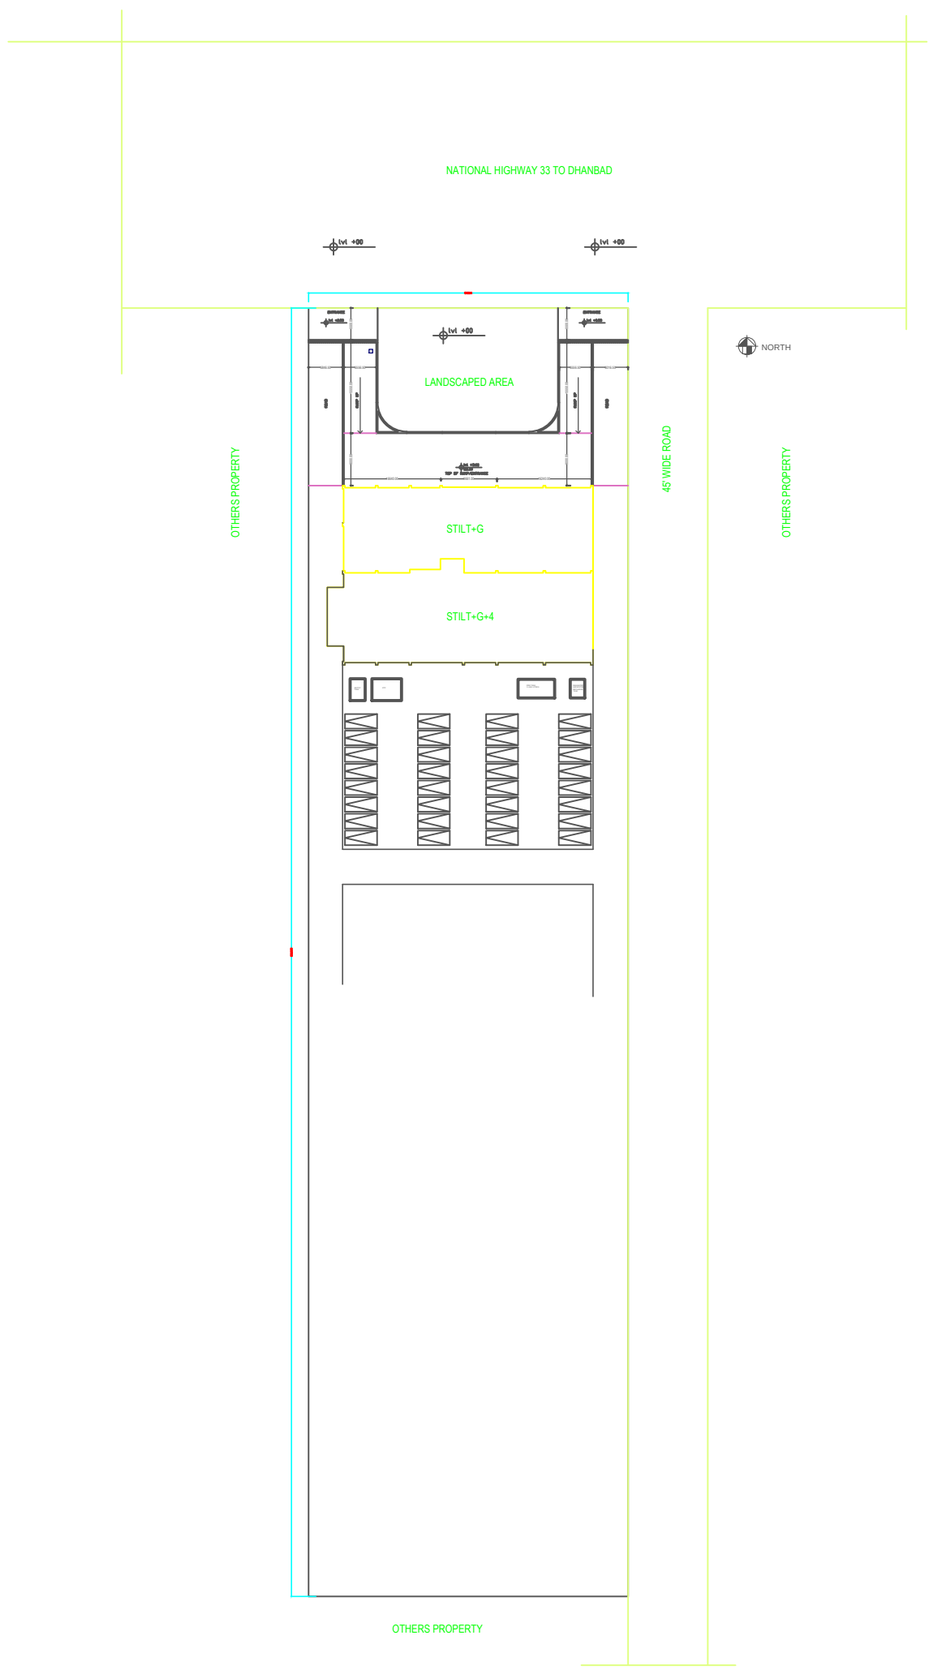

SITE PLAN