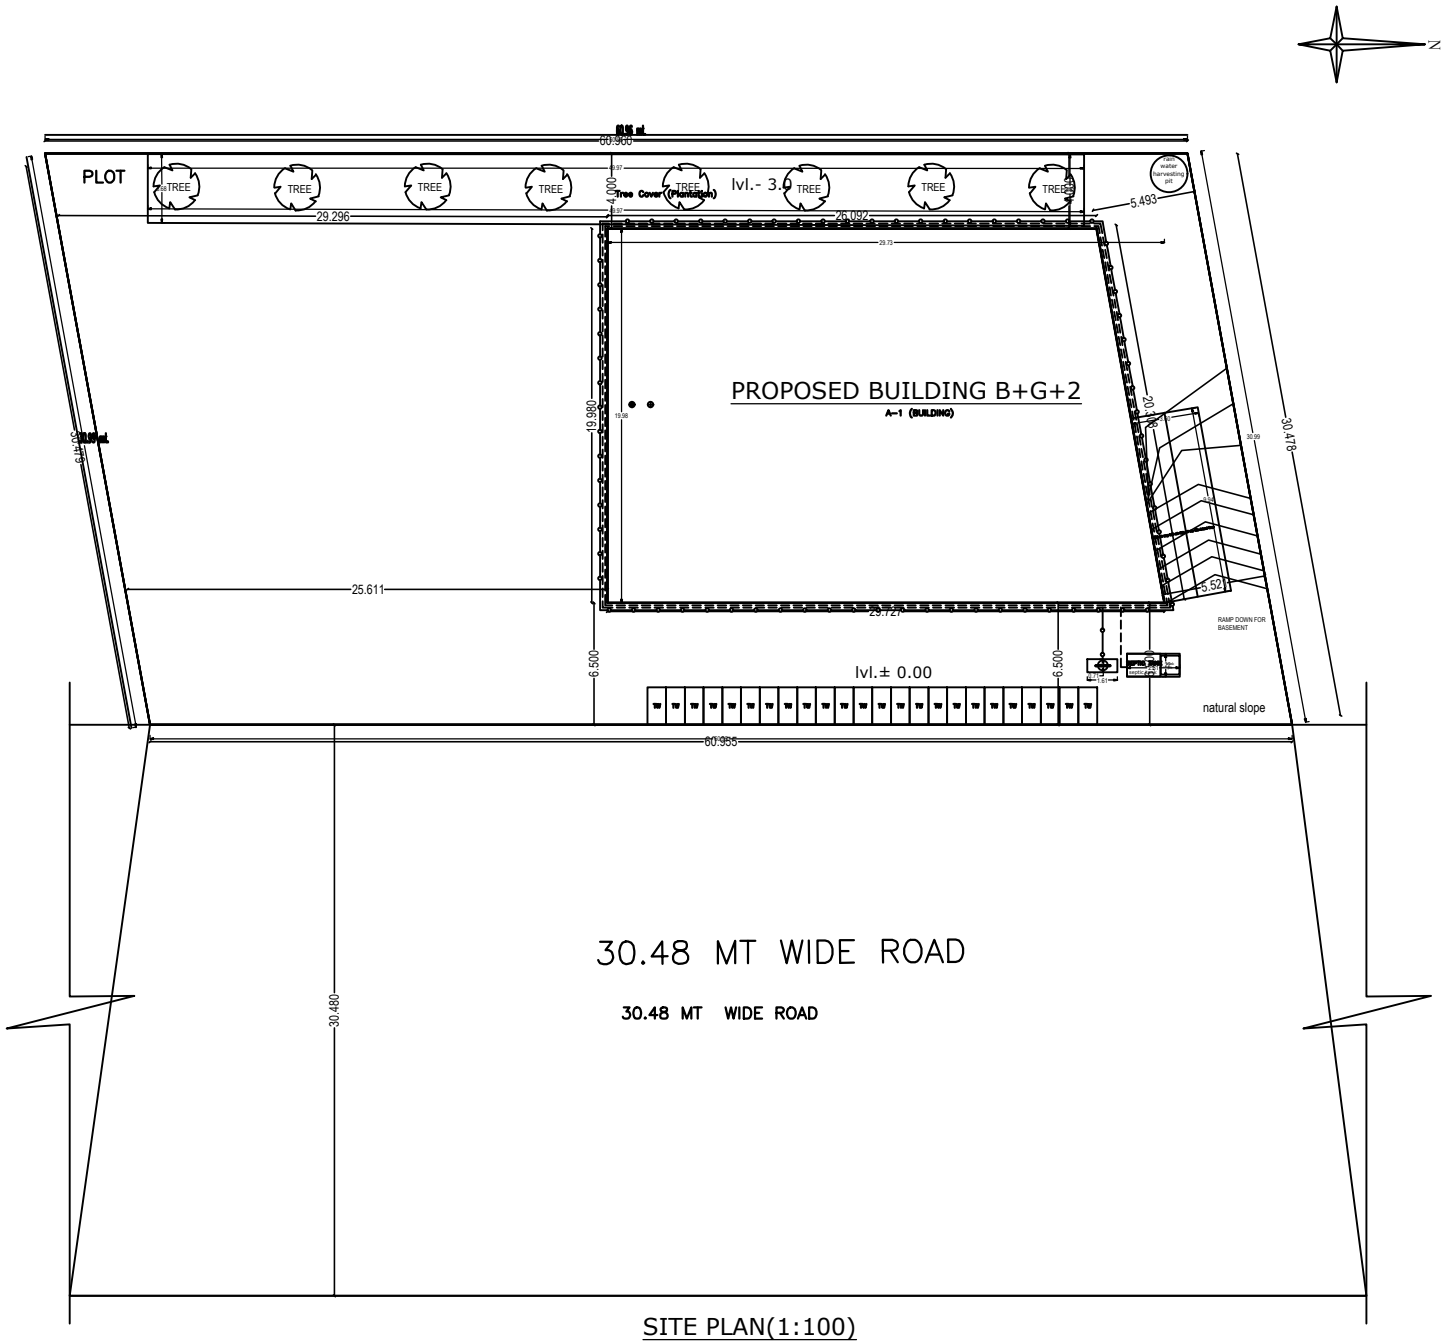

SITE PLAN(1:100)

SITE PLAN