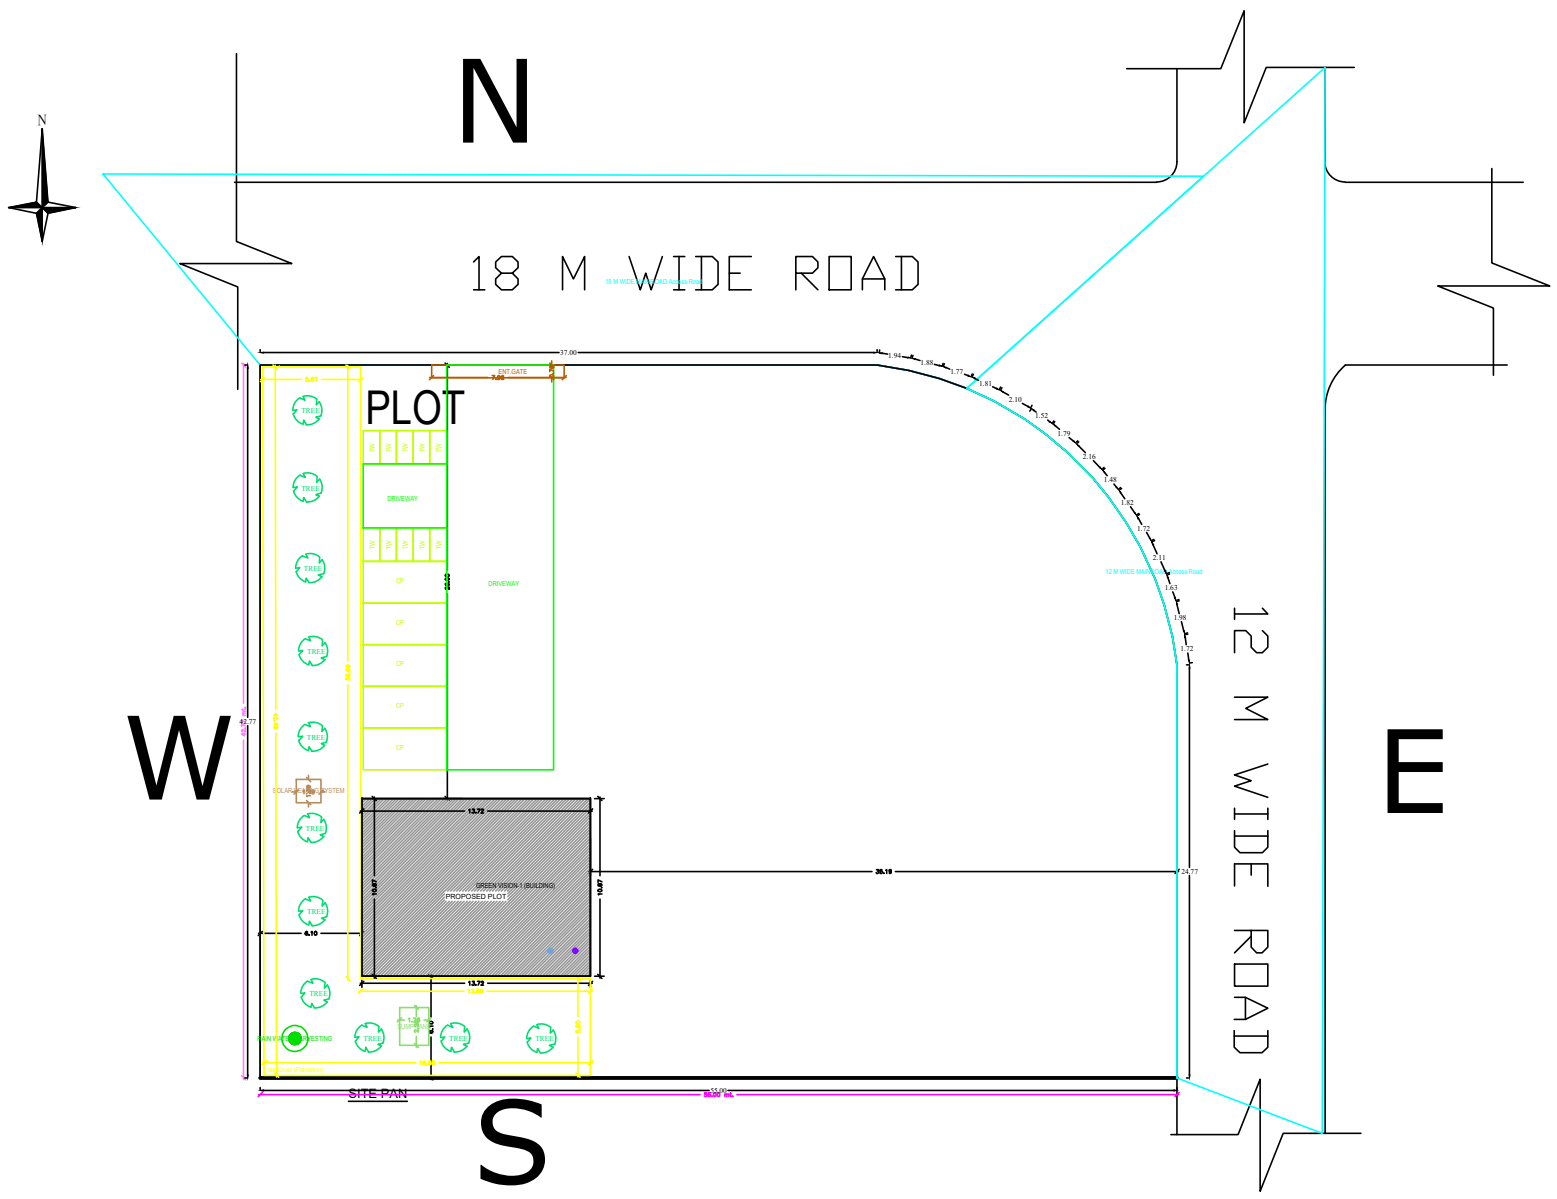
N
18 M WIDE ROAD
PLOT
W
E
12 M WIDE ROAD
S
SITE PAN
DRIVEWAY
DRIVEWAY
ENT.GATE
PROPOSED PLOT
TREE

SITE PLAN