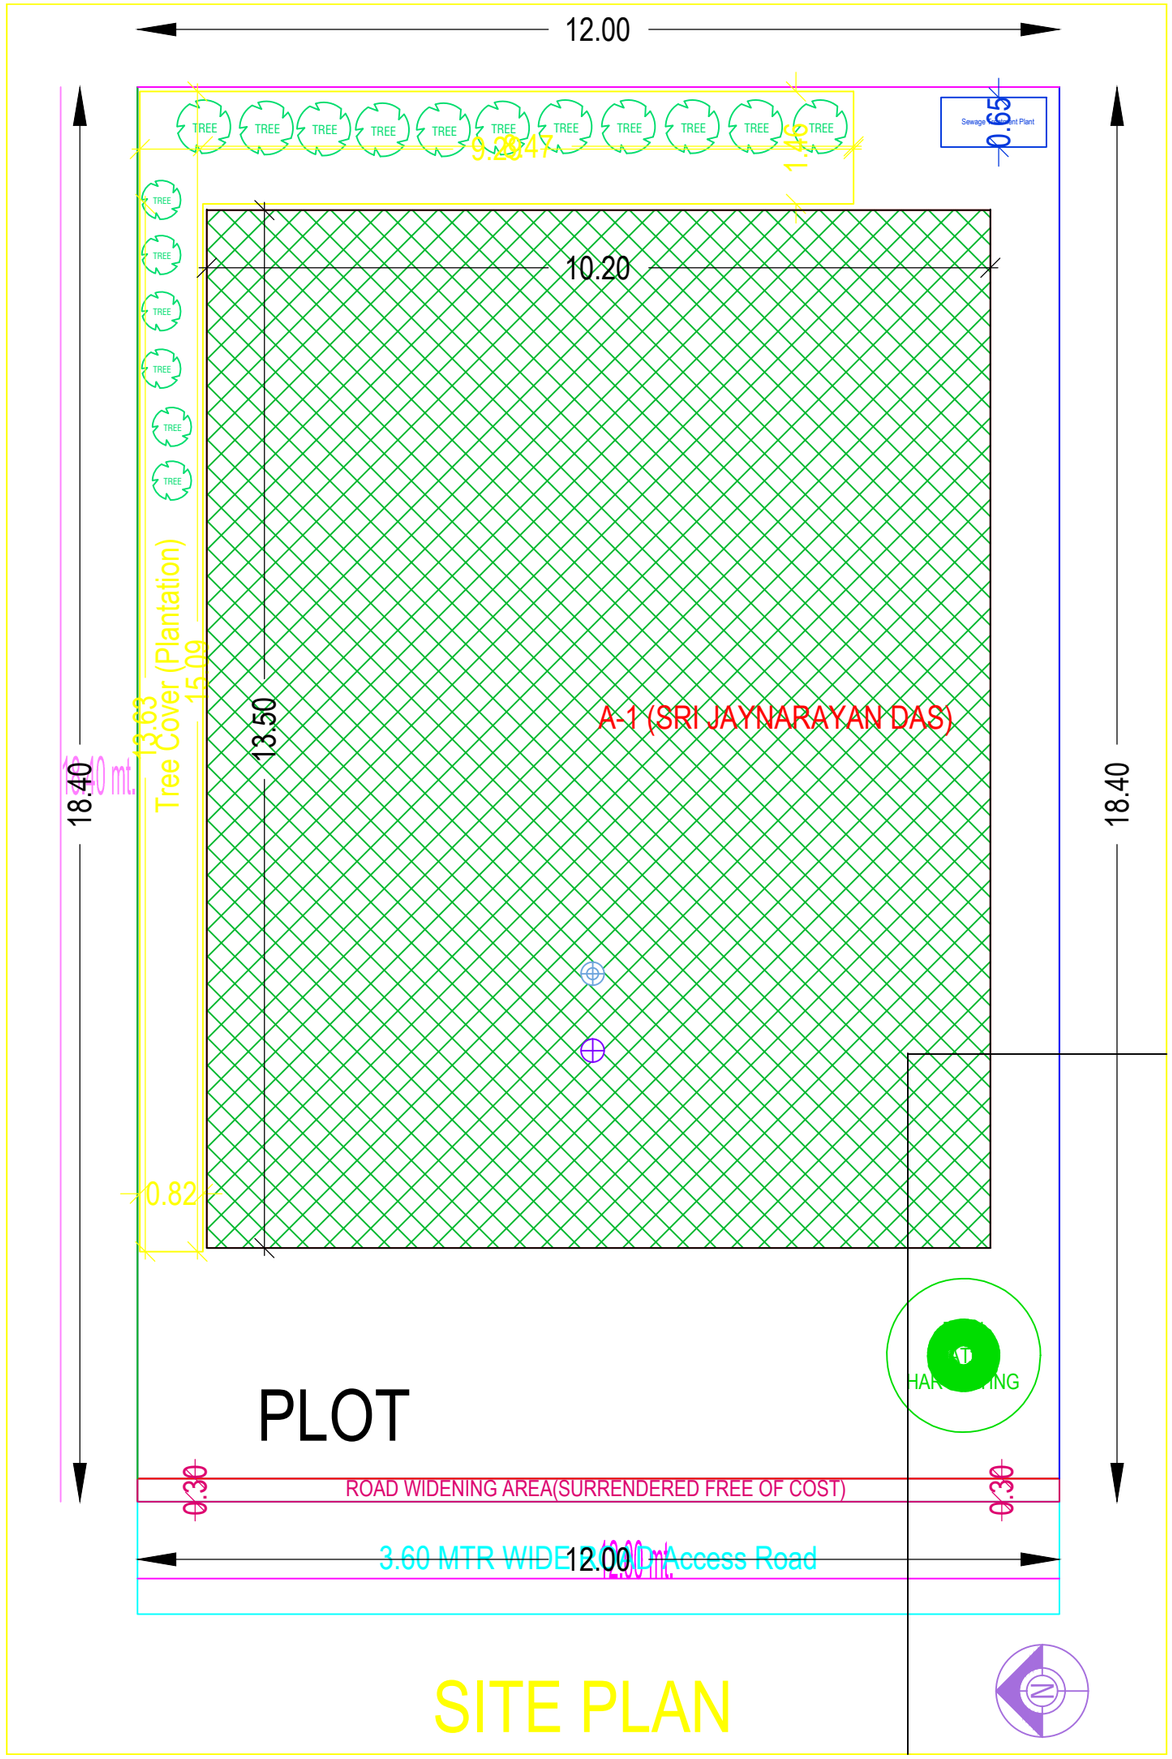
12.00
TREE
9.28
1.45
Sewage Treatment Plant
0.65
10.20
13.50
A-1 (SRI JAYNARAYAN DAS)
18.40
18.40
13.63
Tree Cover (Plantation)
15.09
0.82
PLOT
0.30
ROAD WIDENING AREA(SURRENDERED FREE OF COST)
0.30
3.60 MTR WIDE
12.00
Access Road
SITE PLAN