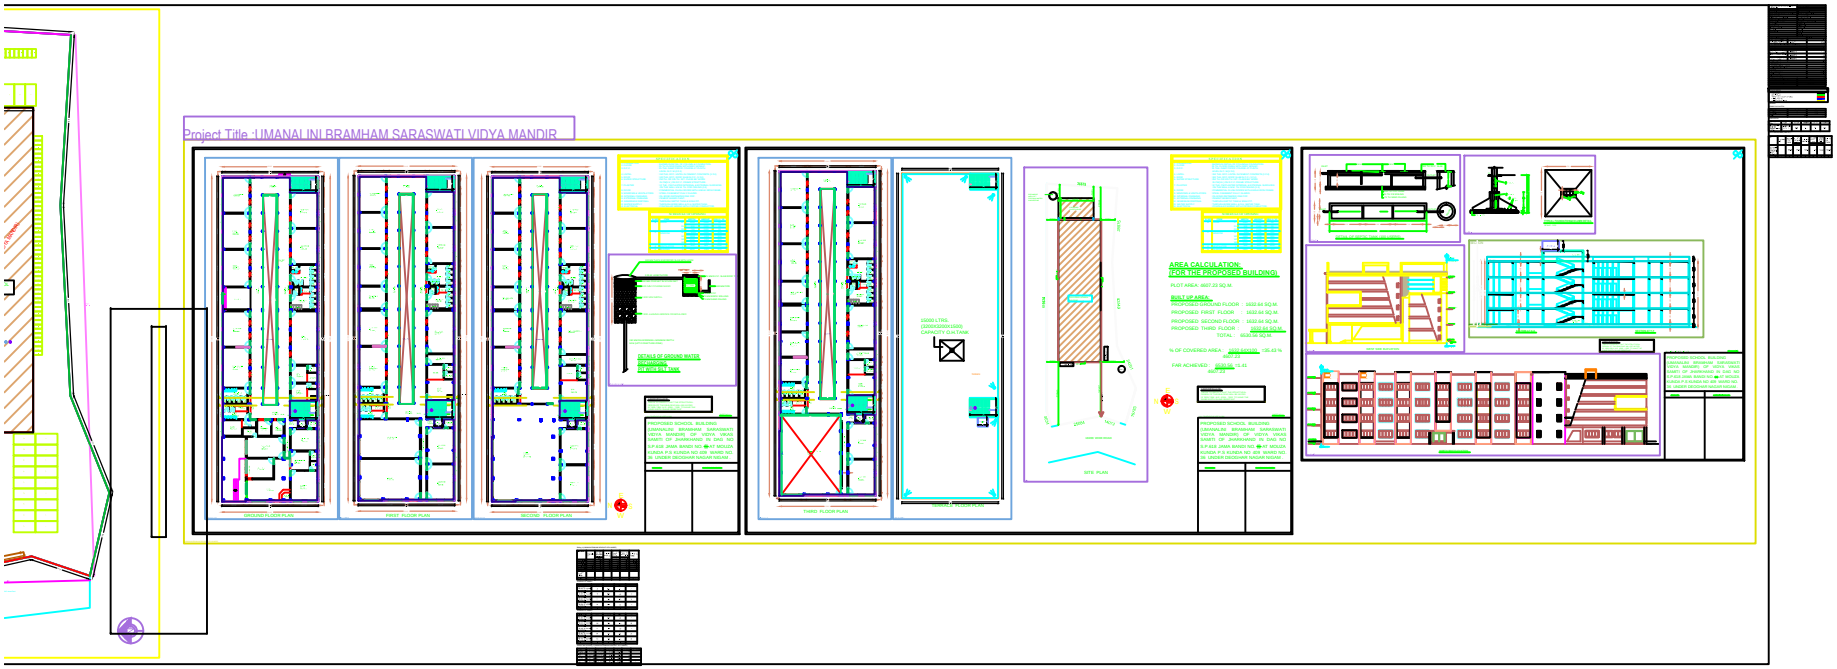
Project Title :UMANAI INI BRAMHAM SARASWATI VIDYA MANDIR
GROUND FLOOR PLAN
FIRST FLOOR PLAN
SECOND FLOOR PLAN
THIRD FLOOR PLAN
SITE PLAN
AREA CALCULATION:
(FOR THE PROPOSED BUILDING)
PLOT AREA: 4607.22 SQ.M.
BUILT UP AREA:
PROPOSED GROUND FLOOR : 1632.64 SQ.M.
PROPOSED FIRST FLOOR : 1632.64 SQ.M.
PROPOSED SECOND FLOOR : 1632.64 SQ.M.
PROPOSED THIRD FLOOR : 1632.64 SQ.M.
TOTAL : 6530.56 SQ.M.
% OF COVERED AREA :
FAR ACHIEVED :