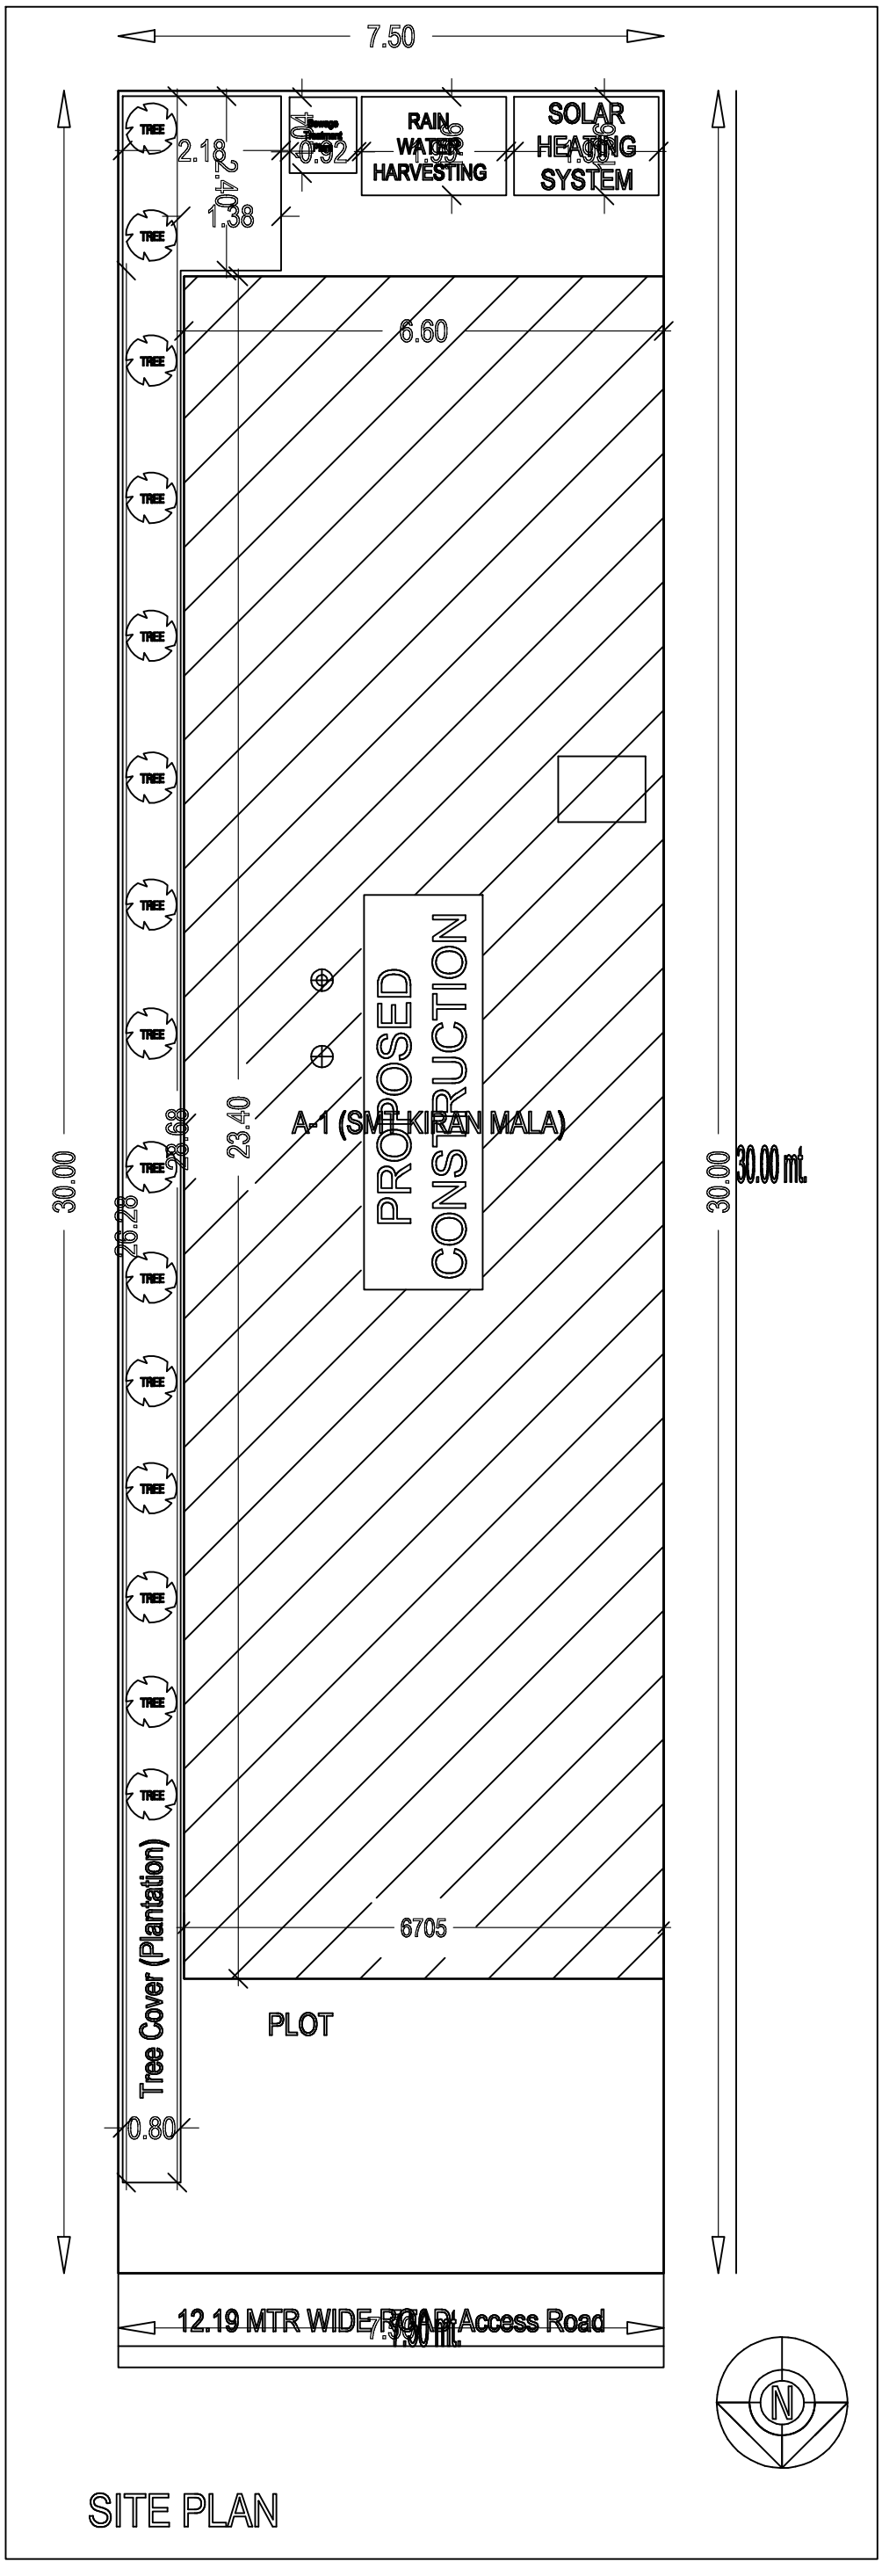
7.50
TREE
2.18
2.40
1.38
0.84
0.92
RAIN WATER HARVESTING
1.98
SOLAR HEATING SYSTEM
6.60
PROPOSED CONSTRUCTION
A-1 (SMT KIRAN MALA)
30.00
28.68
23.40
26.28
30.00 mt.
6705
PLOT
Tree Cover (Plantation)
0.80
12.19 MTR WIDE ROAD Access Road
7.50 mt.
N
SITE PLAN