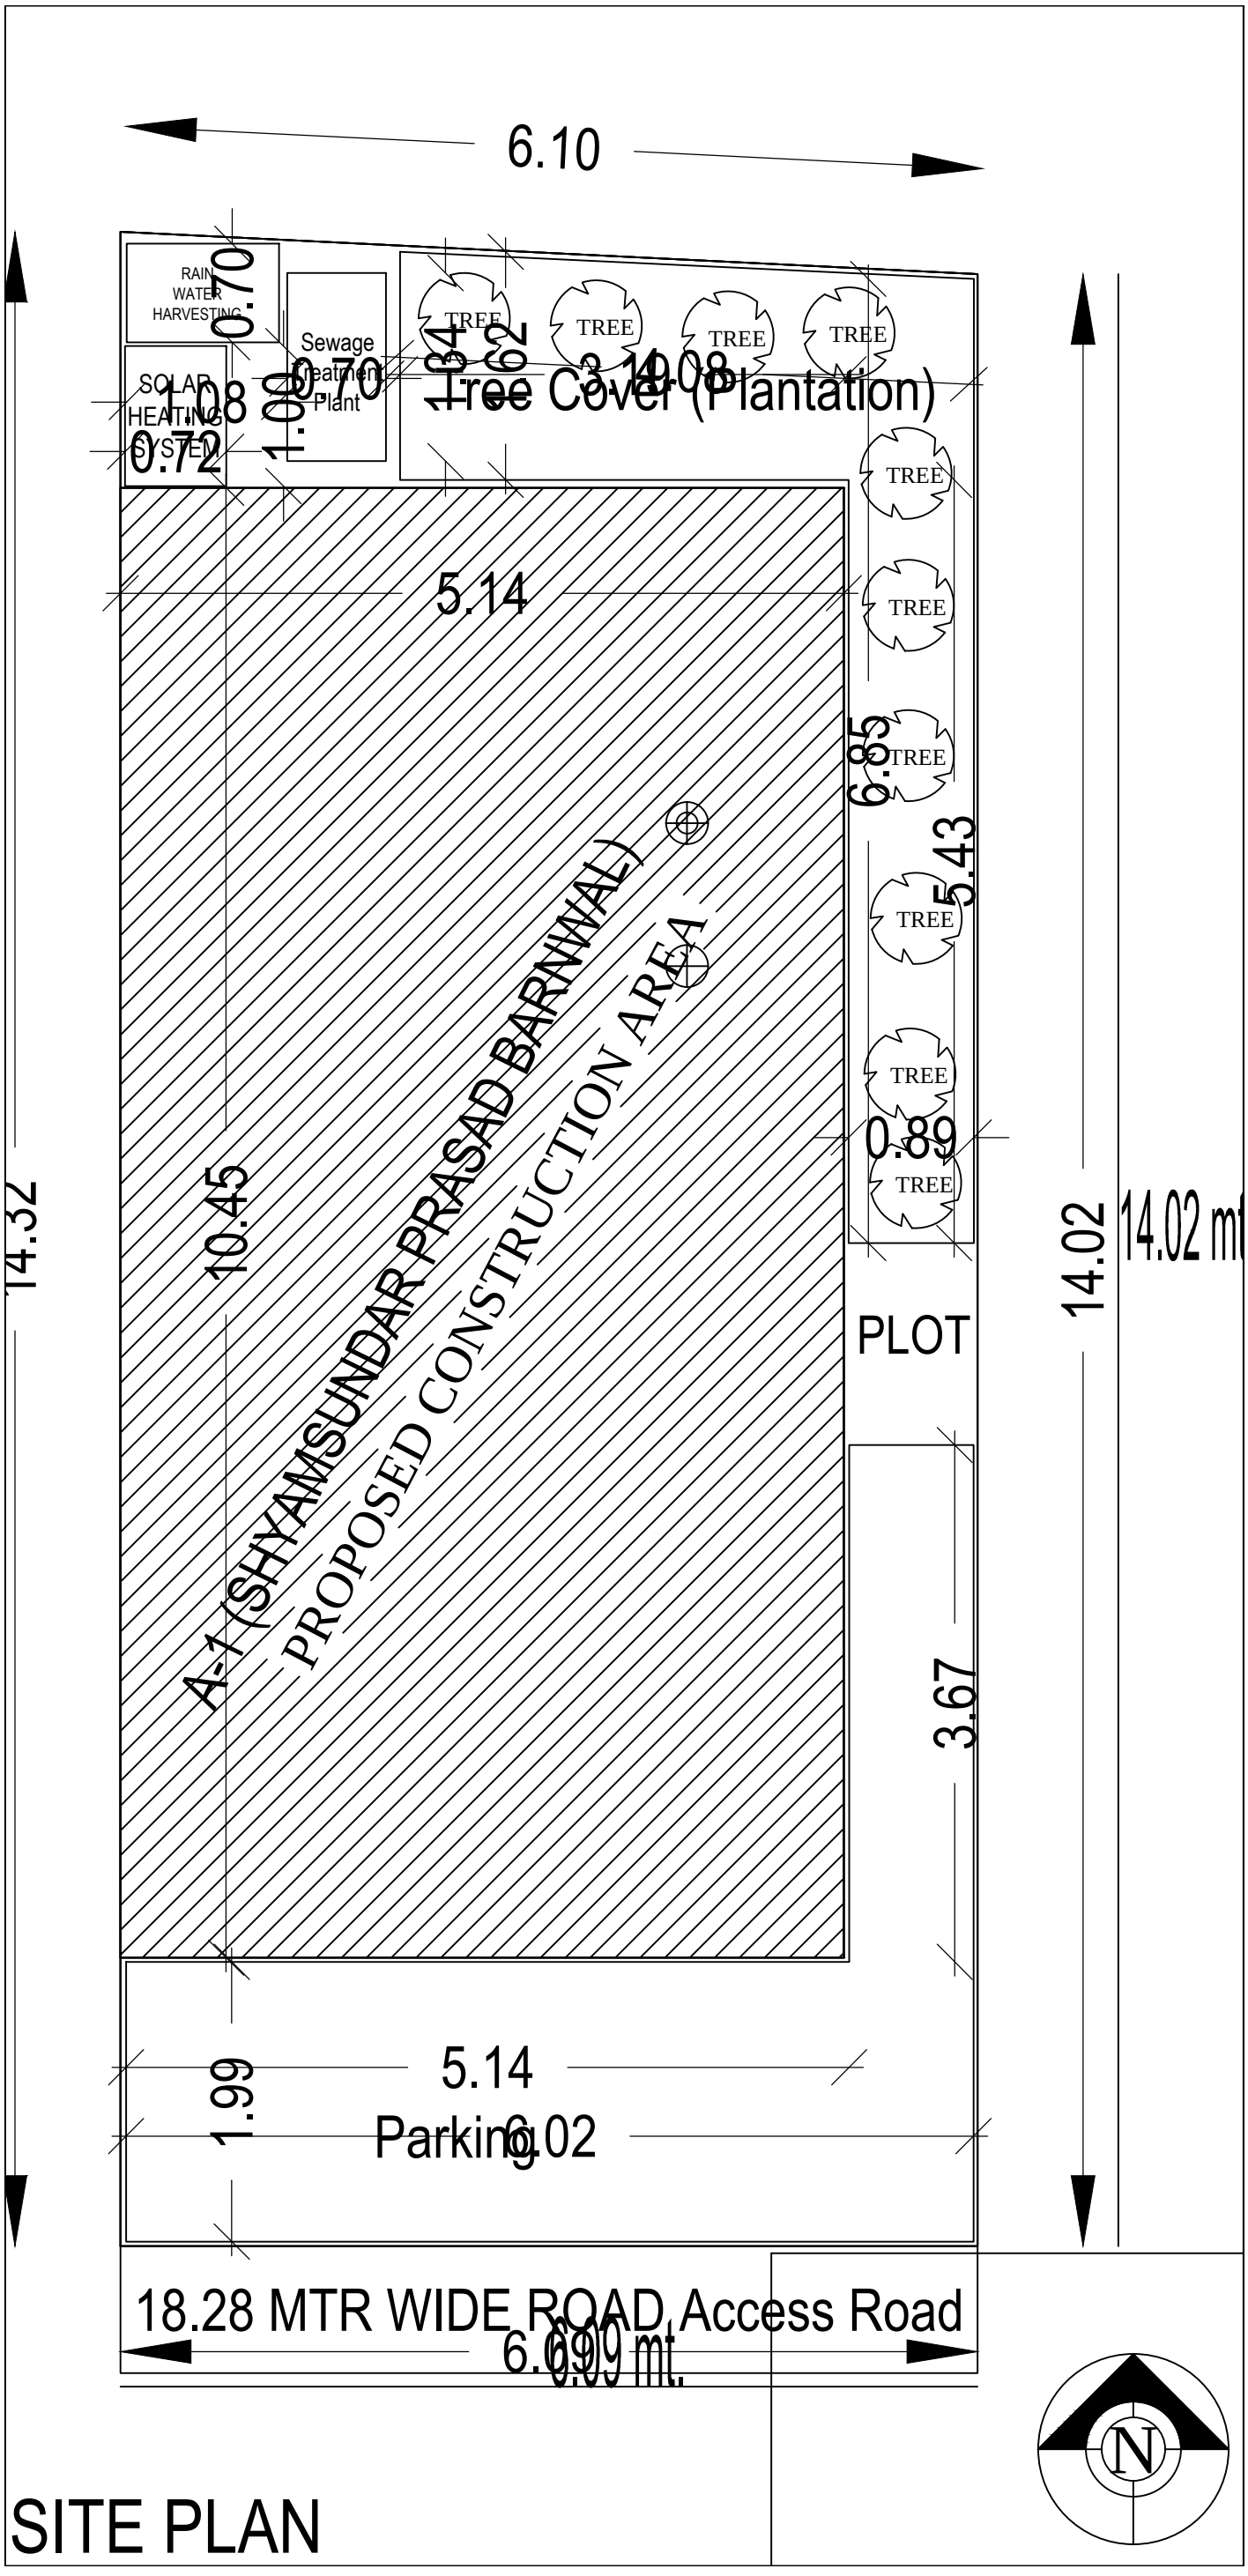
6.10
RAIN WATER HARVESTING
SOLAR HEATING SYSTEM
Sewage Treatment Plant
TREE
Tree Cover (Plantation)
0.70
1.08
0.72
1.00
0.70
1.64
1.62
3.14
1.08
5.14
A-1 (SHYAMSUNDAR PRASAD BARNWAL)
PROPOSED CONSTRUCTION AREA
6.85
5.43
0.89
PLOT
14.32
10.45
14.02
14.02 mt
3.67
5.14
1.99
Parking
6.02
18.28 MTR WIDE ROAD Access Road
6.09 mt.
N

SITE PLAN