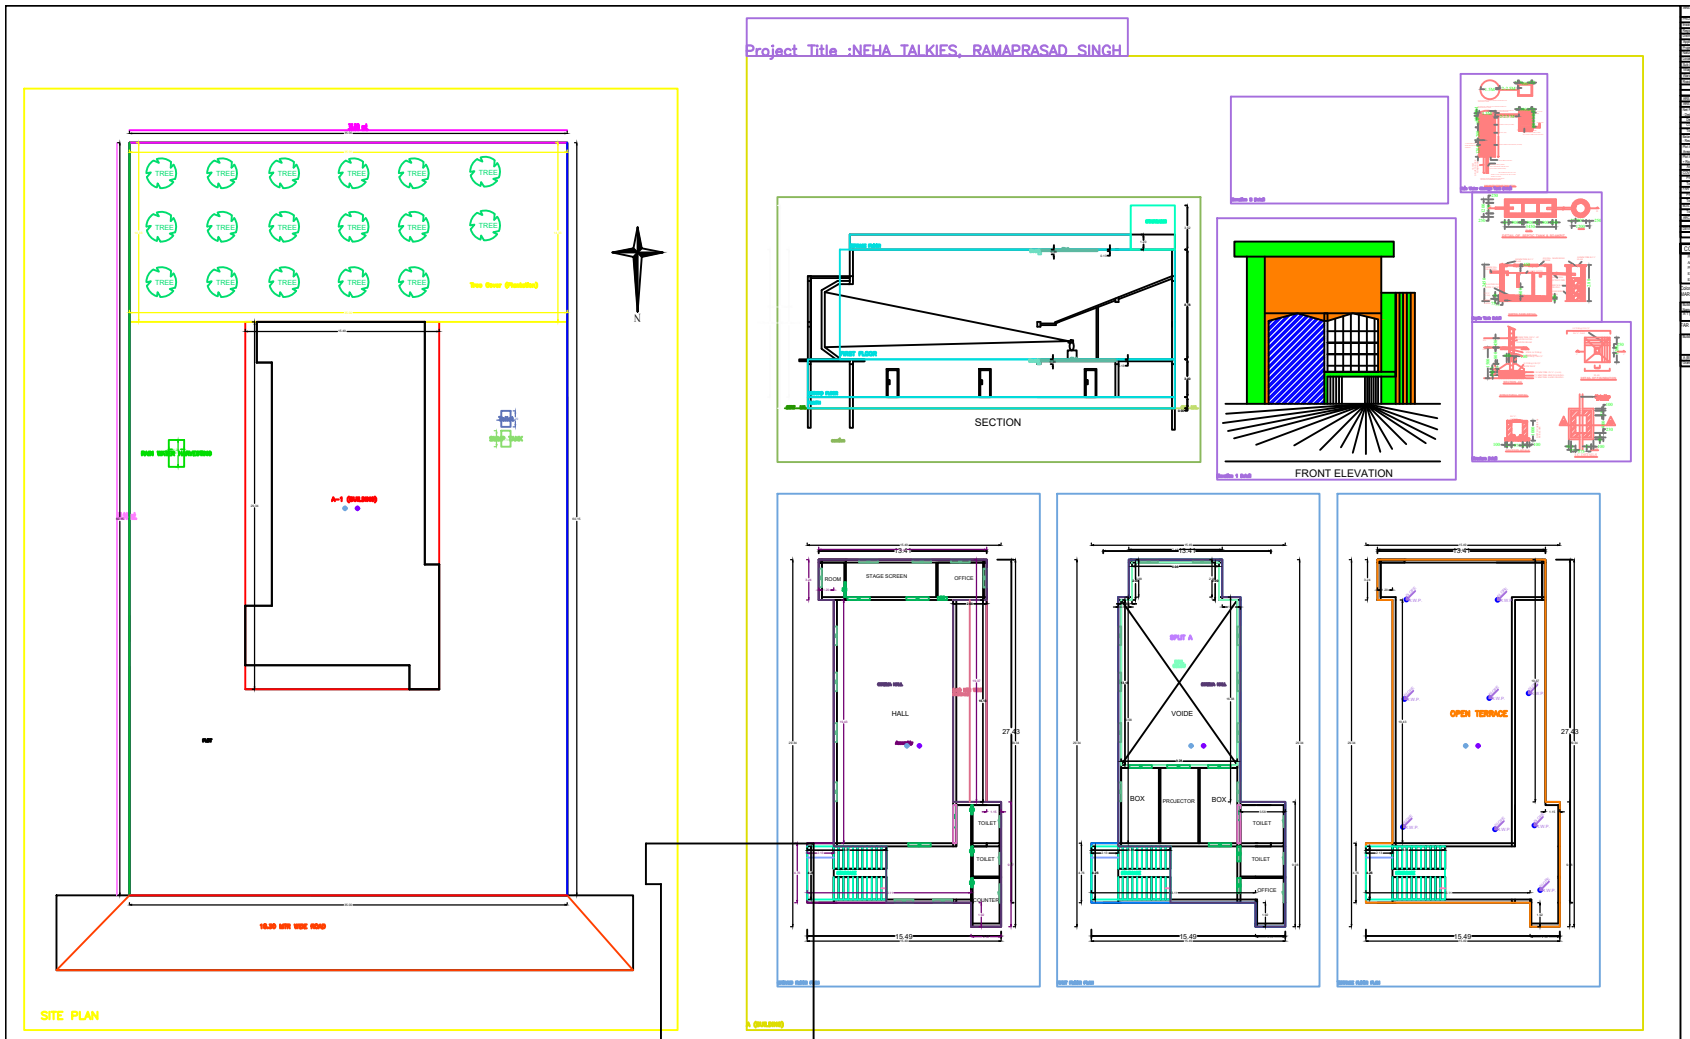

Building A (BUILDING)

Floor Name	Total Built Up Area (Sq.mt.)	Deduction (Stair Mty)		Proposed FAR Area (Sq.mt.)		Total FAR Area (Sq.mt.)
		Ramp	Lift	Residential	Commercial	
Basement Floor	0.00	0.00	0.00	0.00	0.00	0.00
Ground Floor	418.26	0.00	0.00	418.26	0.00	418.26
First Floor	418.26	0.00	0.00	418.26	0.00	418.26
Second Floor	418.26	0.00	0.00	418.26	0.00	418.26
Total Number of Same Buildings	1					
Total	1254.78	0.00	0.00	1254.78	0.00	1254.78

SCHEDULE OF JOINERY:

Building Name	Name	Length	Height	No.
A (BUILDING)	D	1.00	2.10	20
A (BUILDING)	D1	0.90	2.10	30
A (BUILDING)	D2	0.75	2.10	30
Total :				80

SCHEDULE OF JOINERY:

Building Name	Name	Length	Height	No.
A (BUILDING)	V	1.20	1.20	20
A (BUILDING)	V1	1.00	1.20	30
Total :				50

UnitBUA Table for Building A (BUILDING)

Unit Type	Name	Number Of Units	Carpet Area	Built Up Area	No. Of Rooms	Floor Applicable
Residential Flats	COMMERCIAL	OTHERS	256.28	298.70	0	1
Residential Flats	COMMERCIAL	OTHERS	122.14	128.31	0	2
Total :			378.42	427.01	0	2

Name of Project	NEHA TALKIES, RAMAPRASAD SINGH
Project No.	
Project Type	Residential Apartment
Nature	NEW CONSTRUCTION
Address	Mauza - Ramaprasad, Thana - Kotwali, Ward No. - 04, Holding No. - 1, Ward No. - 04, Ward No. - 04, Ward No. - 04