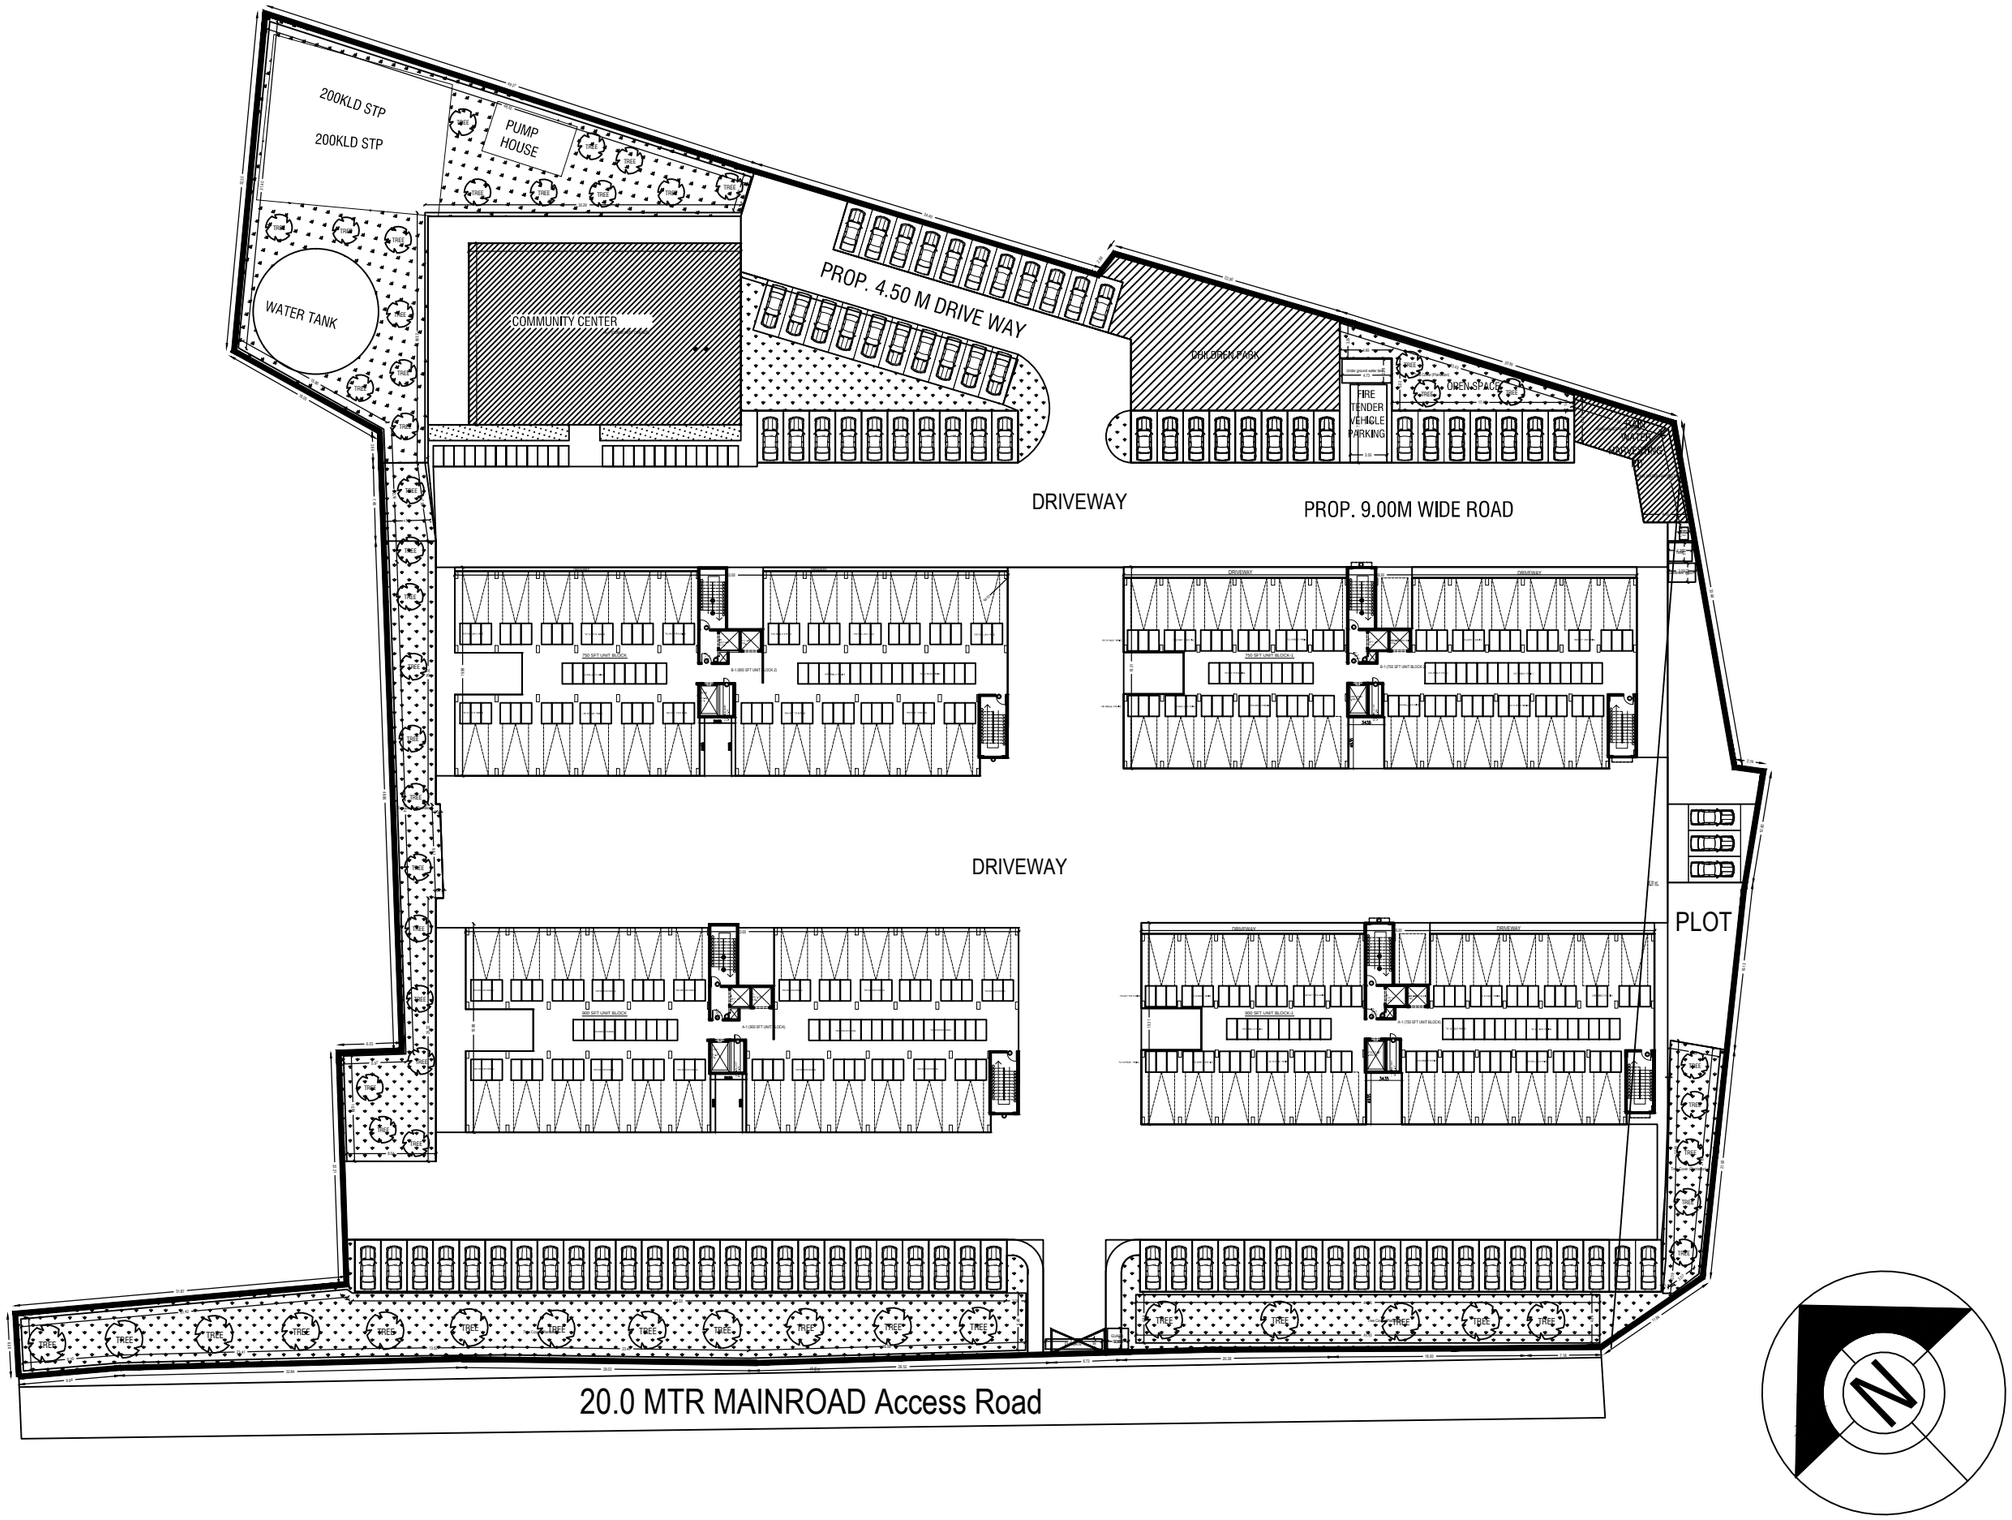
200KLD STP
200KLD STP
PUMP HOUSE
WATER TANK
COMMUNITY CENTER
PROP. 4.50 M DRIVE WAY
CHILDREN PARK
OPEN SPACE
FIRE TENDER VEHICLE PARKING
DRIVEWAY
PROP. 9.00M WIDE ROAD
DRIVEWAY
PLOT
20.0 MTR MAINROAD Access Road
N

SITE PLAN